

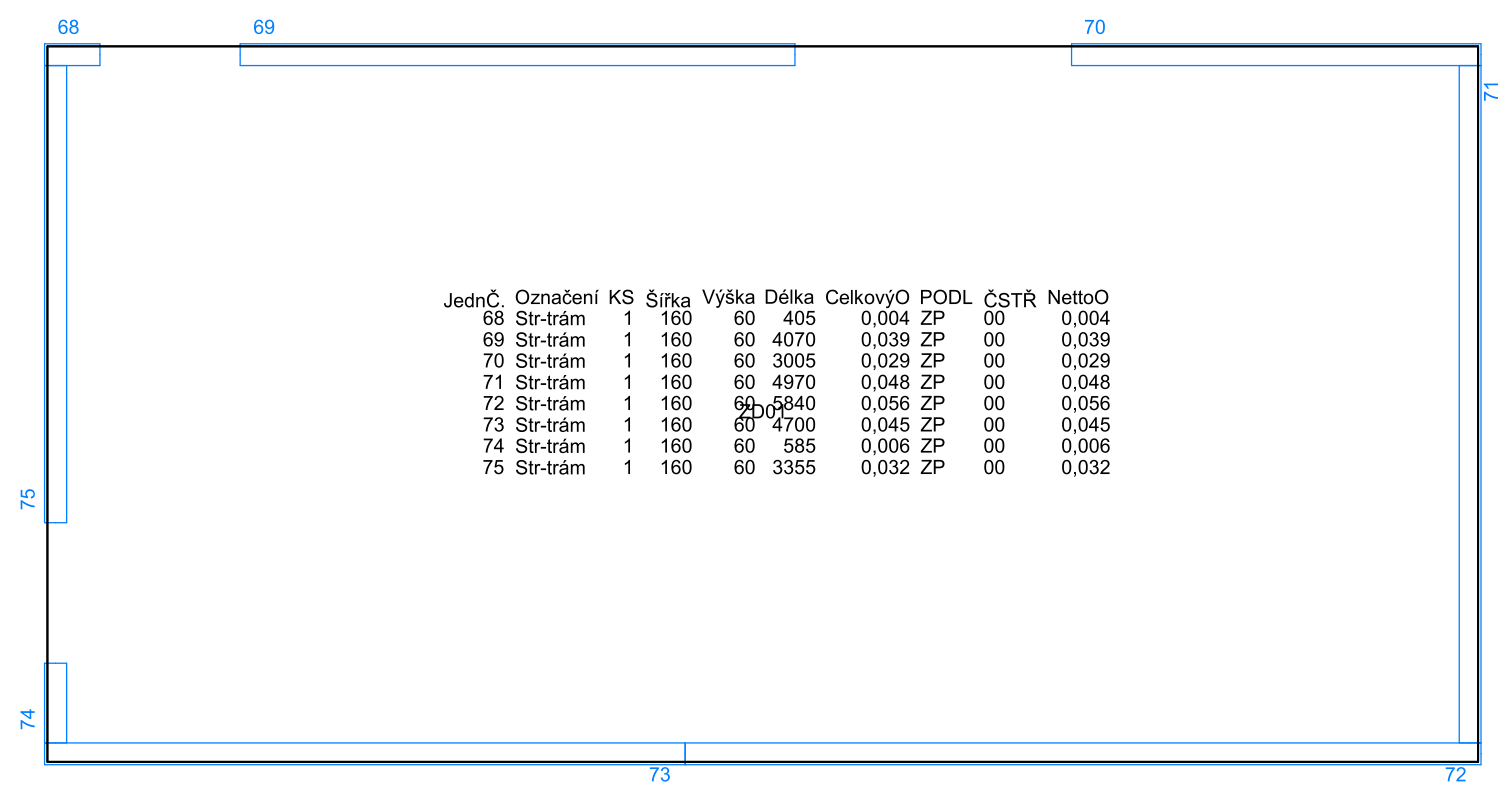


Založení obvodových stěn na základové desce

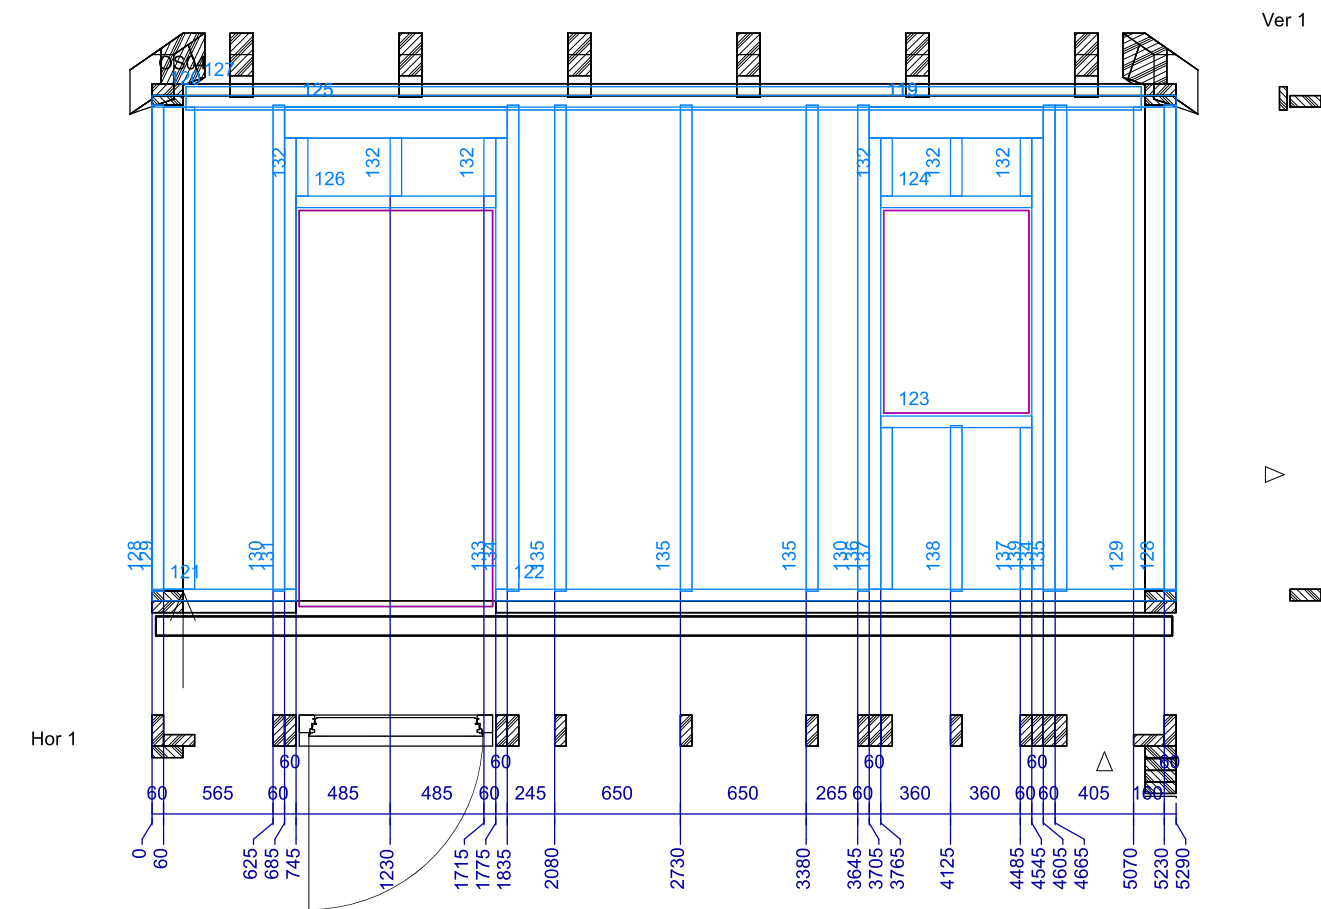



The image displays two 3D isometric architectural renderings of a building's exterior. The top rendering shows a side elevation of a structure with a gabled roof. It features a large double door on the left, followed by a series of windows of varying sizes, including a large four-pane window and several smaller ones. The bottom rendering shows another side elevation, also with a gabled roof, featuring a large double door on the left and a series of windows, including a large four-pane window and several smaller ones. Both drawings are heavily annotated with blue numbers, likely representing dimensions or material specifications. The numbers are placed along the edges of the walls, roof, and window/door frames. The overall style is technical and precise, typical of architectural blueprints.

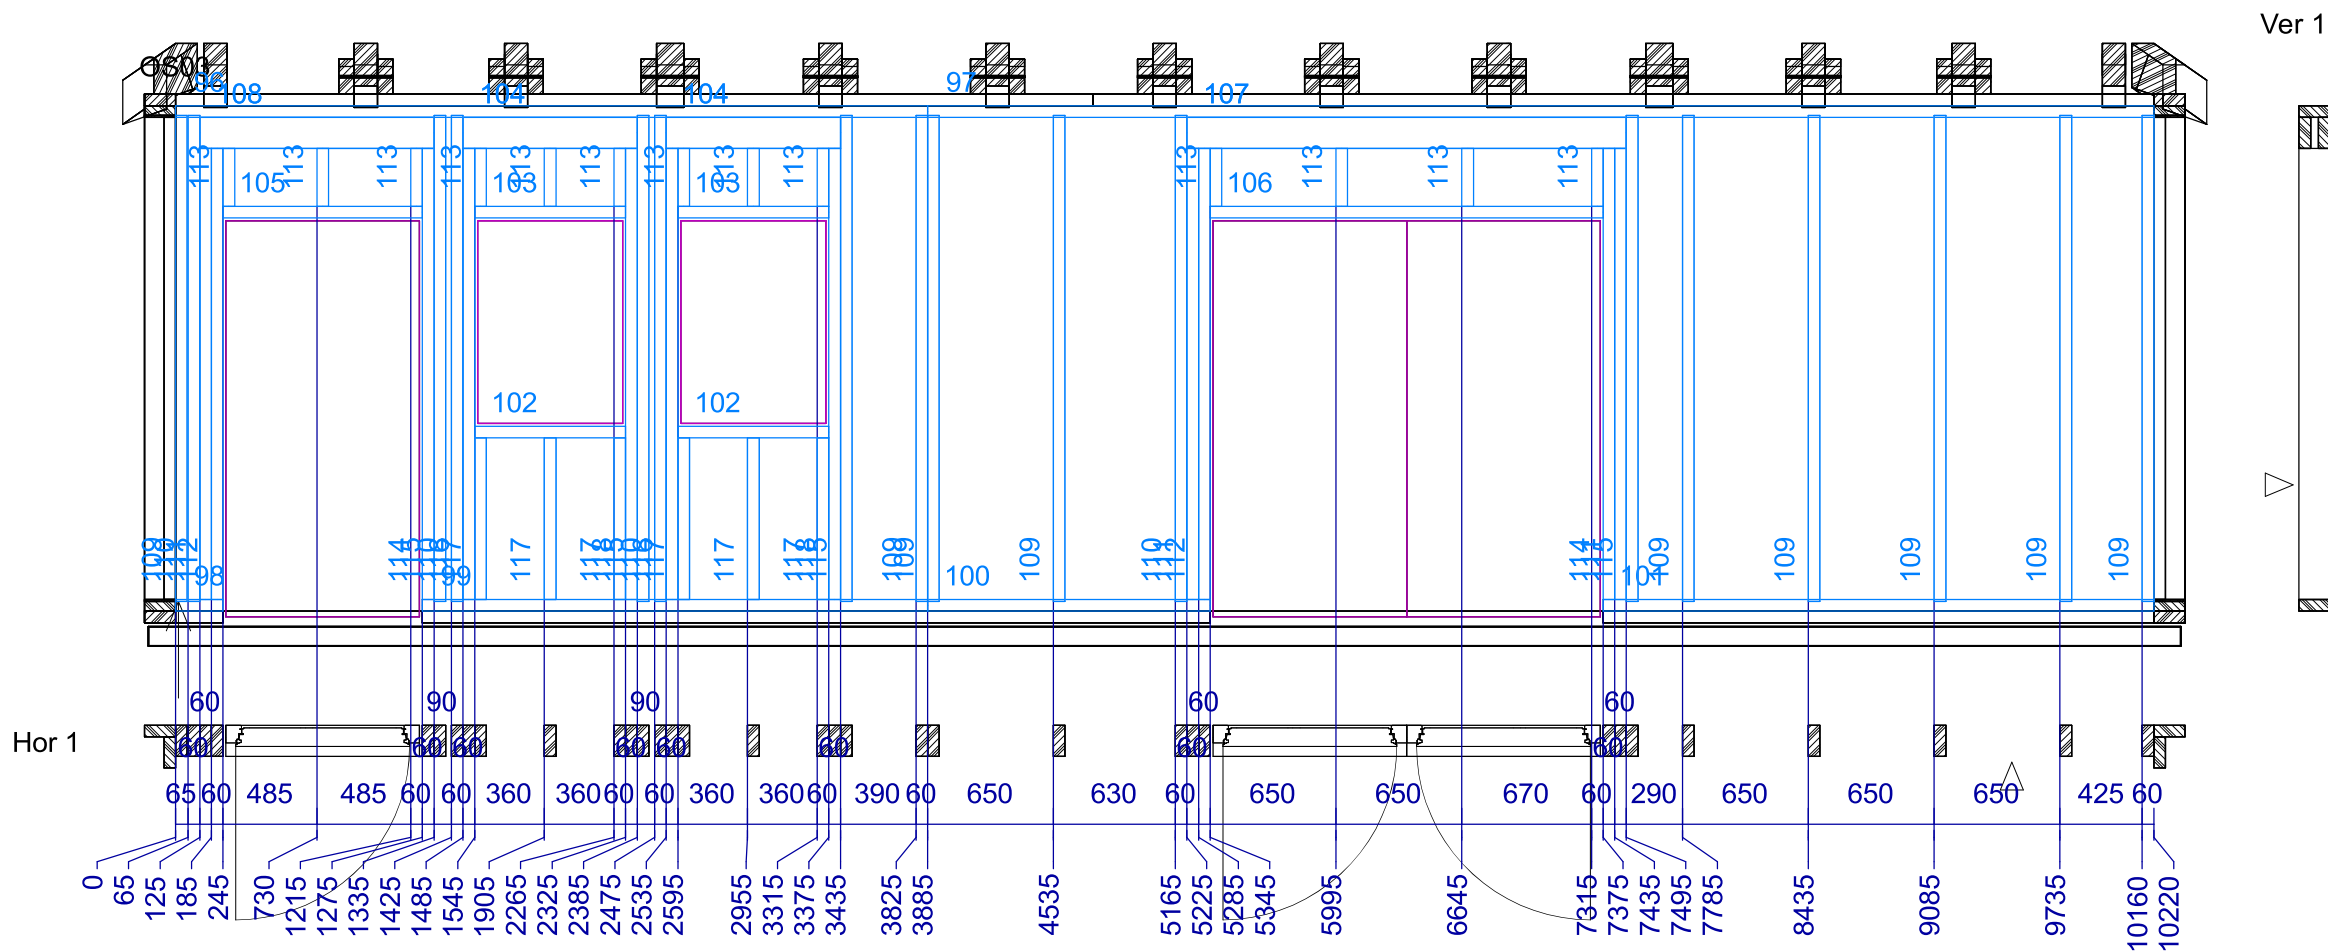


Jedn.Č.	Označení	KS	Šířka	Výška	Délka	CelkovýO	PODL	ČSTR	NettoO
119	Okenní výměna	2	160	60	900	0,017	OS	04	0,018
120	Spodní hranol	1	60	160	5290	0,051	OS	04	0,050
121	Spodní hranol	1	60	160	745	0,007	OS	04	0,007
122	Spodní hranol	1	60	160	3515	0,034	OS	04	0,033
123	Okenní výměna	1	60	160	780	0,007	OS	04	0,007
124	Okenní výměna	1	60	160	780	0,007	OS	04	0,007
125	Okenní výměna	2	160	60	1150	0,022	OS	04	0,022
126	Okenní výměna	1	60	160	1030	0,010	OS	04	0,010
127	Sloupek	1	120	40	4936	0,024	OS	04	0,024
128	Sloupek	2	60	160	2510	0,048	OS	04	0,048
129	Sloupek	2	160	60	2490	0,048	OS	04	0,048
130	Sloupek	2	60	160	2510	0,048	OS	04	0,048
131	Sloupek	1	60	160	2330	0,022	OS	04	0,022
132	Sloupek	6	60	160	300	0,017	OS	04	0,018
133	Sloupek	1	60	160	2330	0,022	OS	04	0,022
134	Sloupek	2	60	160	2510	0,048	OS	04	0,048
135	Sloupek	4	60	160	2510	0,096	OS	04	0,096
136	Sloupek	1	60	160	2330	0,022	OS	04	0,022
137	Sloupek	2	60	160	835	0,016	OS	04	0,016
138	Sloupek	1	60	160	855	0,008	OS	04	0,008
139	Sloupek	1	60	160	2330	0,022	OS	04	0,022


Jedn.Č.	Označení	KS	Šířka	Výška	Délka	CelkovýO	PODL	ČSTR	NettoO
96	Spodní hranol	1	60	160	3885	0,037	OS	03	0,037
97	Spodní hranol	1	60	160	6335	0,061	OS	03	0,060
98	Spodní hranol	1	60	160	245	0,002	OS	03	0,002
99	Spodní hranol	1	60	160	2610	0,025	OS	03	0,024
100	Spodní hranol	1	60	160	1460	0,014	OS	03	0,014
101	Spodní hranol	1	60	160	2845	0,027	OS	03	0,027
102	Okenní výměna	2	60	160	780	0,015	OS	03	0,014
103	Okenní výměna	2	60	160	780	0,015	OS	03	0,014
104	Okenní výměna	4	160	60	900	0,035	OS	03	0,036
105	Dveřní výměna	1	60	160	1030	0,010	OS	03	0,010
106	Dveřní výměna	1	60	160	2030	0,019	OS	03	0,019
107	Dveřní výměna	2	160	60	2270	0,044	OS	03	0,044
108	Dveřní výměna	2	160	60	1210	0,023	OS	03	0,024
109	Sloupek	9	60	160	2510	0,217	OS	03	0,216
110	Sloupek	4	60	160	2510	0,096	OS	03	0,096
111	Sloupek	3	60	160	2330	0,067	OS	03	0,066
112	Sloupek	2	60	160	2330	0,045	OS	03	0,044
113	Sloupek	13	60	160	300	0,037	OS	03	0,039
114	Sloupek	2	60	160	2330	0,045	OS	03	0,044
115	Sloupek	4	60	160	2510	0,096	OS	03	0,096
116	Sloupek	2	60	160	2330	0,045	OS	03	0,044
117	Sloupek	6	60	160	835	0,048	OS	03	0,048
118	Sloupek	2	60	160	2330	0,045	OS	03	0,044

Střešní konstrukce

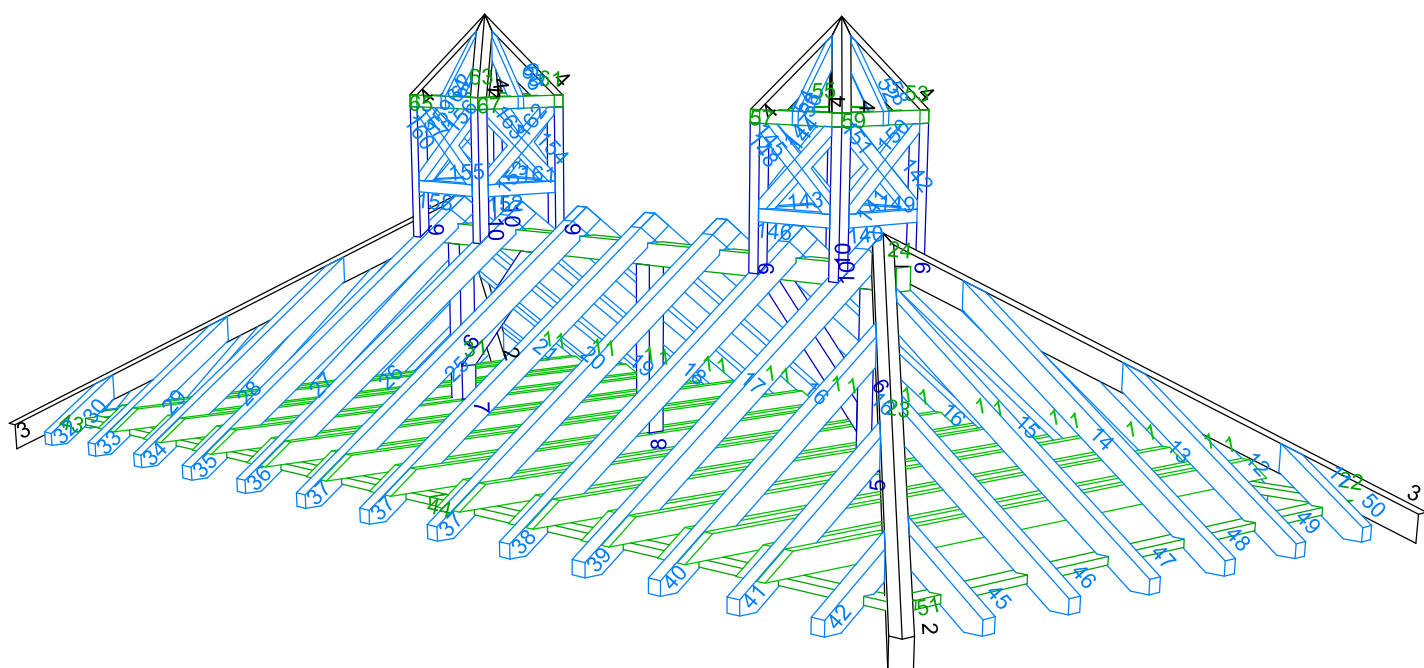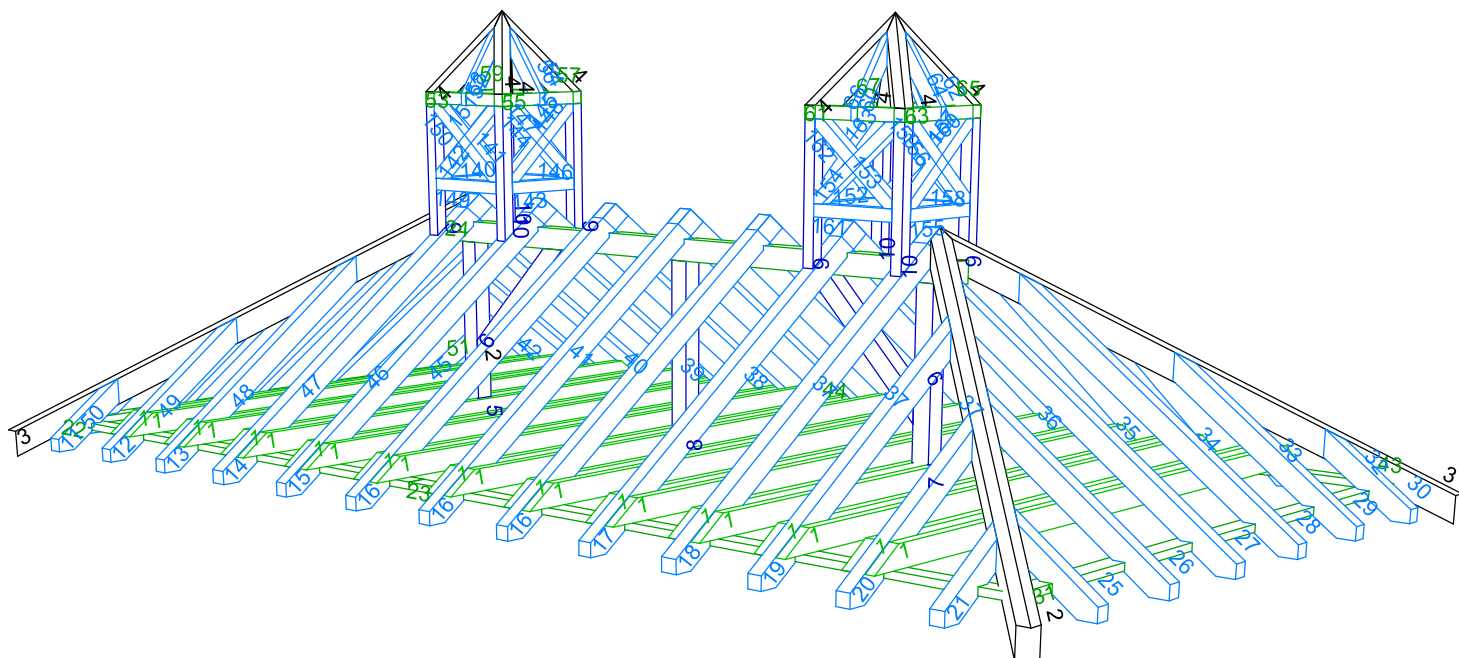

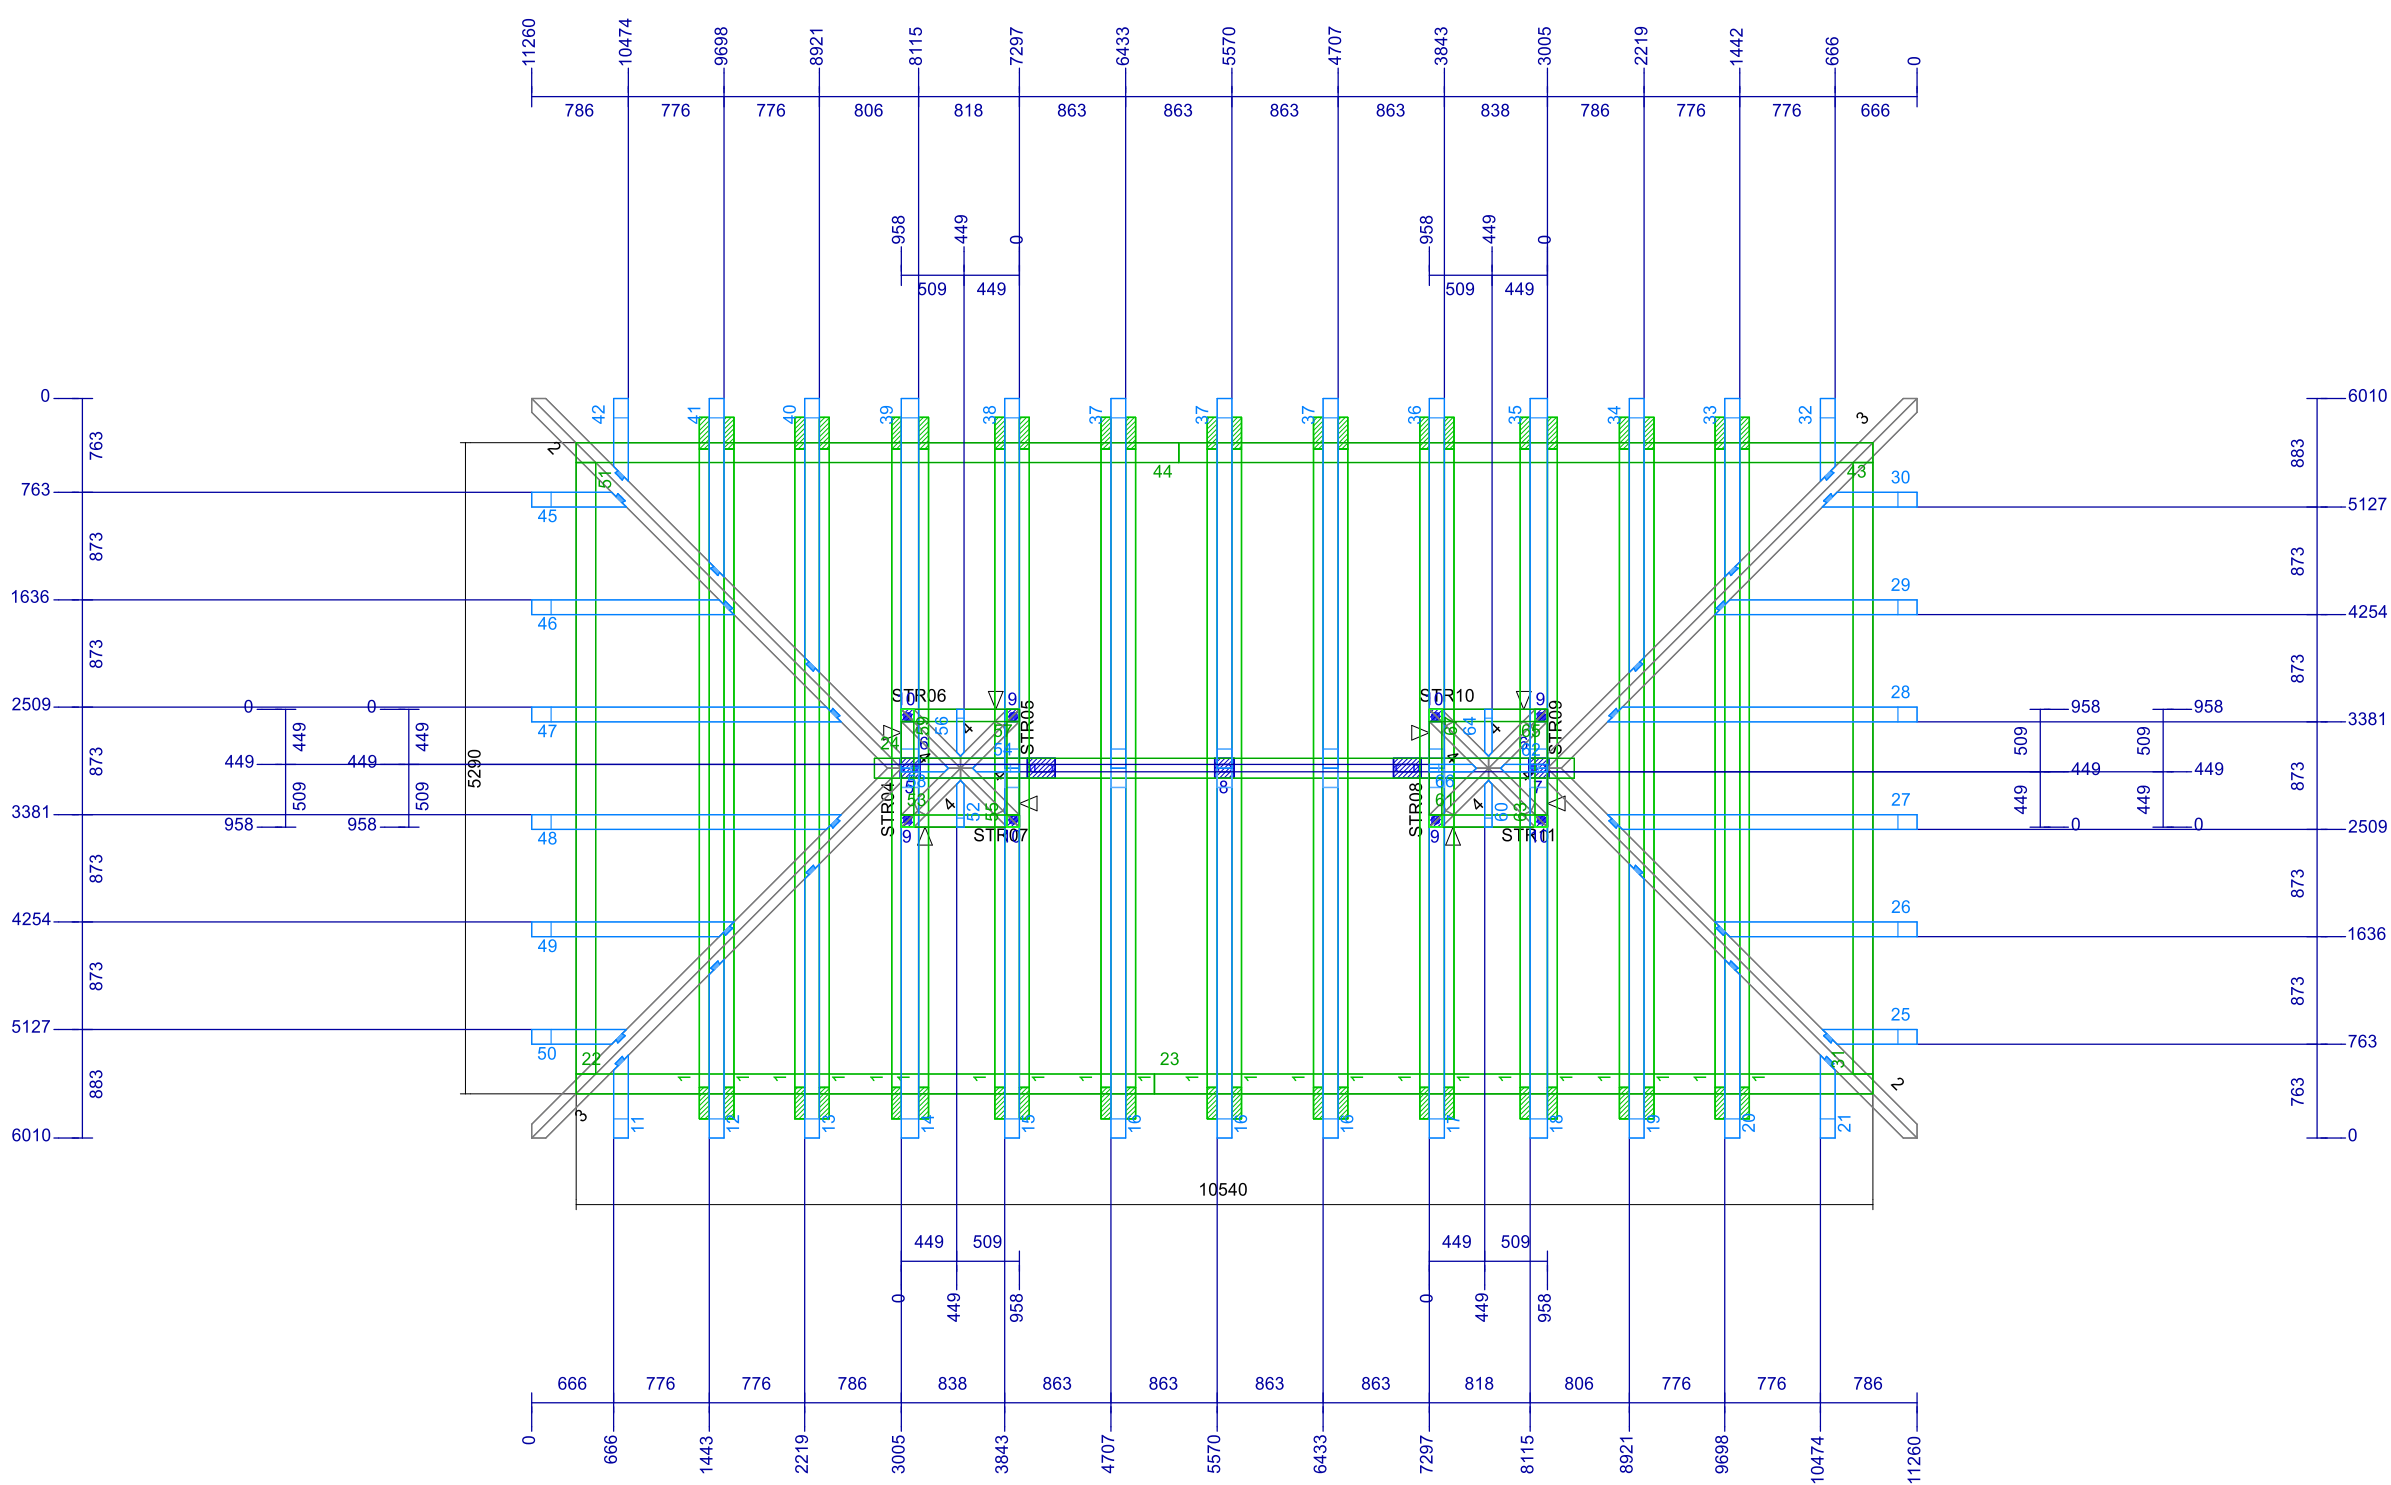


JednČ.	Označení	KS	Šířka	Výška	Délka	CelkovýO	PODL	ČSTR	NettoO
140	Sloupek	1	100	100	798	0,008	STR	04	0,008
141	Sloupek	1	100	100	989	0,010	STR	04	0,009
142	Sloupek	1	100	100	989	0,010	STR	04	0,009
143	Sloupek	1	100	100	798	0,008	STR	05	0,008
144	Sloupek	1	100	100	989	0,010	STR	05	0,009
145	Sloupek	1	100	100	989	0,010	STR	05	0,009
146	Sloupek	1	100	100	798	0,008	STR	06	0,008
147	Sloupek	1	100	100	989	0,010	STR	06	0,009
148	Sloupek	1	100	100	989	0,010	STR	06	0,009
149	Sloupek	1	100	100	798	0,008	STR	07	0,008
150	Sloupek	1	100	100	989	0,010	STR	07	0,009
151	Sloupek	1	100	100	989	0,010	STR	07	0,009
152	Sloupek	1	100	100	798	0,008	STR	08	0,008
153	Sloupek	1	100	100	989	0,010	STR	08	0,009
154	Sloupek	1	100	100	989	0,010	STR	08	0,009
155	Sloupek	1	100	100	798	0,008	STR	09	0,008
156	Sloupek	1	100	100	989	0,010	STR	09	0,009
157	Sloupek	1	100	100	989	0,010	STR	09	0,009
158	Sloupek	1	100	100	798	0,008	STR	10	0,008
159	Sloupek	1	100	100	989	0,010	STR	10	0,009
160	Sloupek	1	100	100	989	0,010	STR	10	0,009
161	Sloupek	1	100	100	798	0,008	STR	11	0,008
162	Sloupek	1	100	100	989	0,010	STR	11	0,009
163	Sloupek	1	100	100	989	0,010	STR	11	0,009
1	Klešтина	22	80	180	5699	1,805	STR	00	1,716
2	Nárožna	2	160	240	4861	0,373	STR	00	0,316
3	Nárožna	2	160	240	4861	0,373	STR	00	0,316
4	Nárožna	8	140	200	959	0,215	STR	00	0,144
5	Sloup	1	160	160	1643	0,042	STR	00	0,040
6	Pásek	2	160	160	1612	0,083	STR	00	0,074
7	Sloup	1	160	160	1643	0,042	STR	00	0,040
8	Sloup	1	160	160	1643	0,042	STR	00	0,040
9	Sloup	4	100	100	1179	0,047	STR	00	0,044
10	Sloup	4	100	100	1179	0,047	STR	00	0,044
11	Námětková krokev levá	1	120	180	885	0,019	STR	01	0,015
12	Námětková krokev levá	1	120	180	1832	0,040	STR	01	0,035
13	Námětková krokev levá	1	120	180	2780	0,060	STR	01	0,056
14	1	1	140	180	3797	0,096	STR	01	0,091
15	2	1	120	180	3797	0,082	STR	01	0,078
16	2	3	120	180	3797	0,246	STR	01	0,234
17	5	1	120	180	3797	0,082	STR	01	0,078
18	6	1	140	180	3797	0,096	STR	01	0,091
19	Námětková krokev pravá	1	120	180	2780	0,060	STR	01	0,056
20	Námětková krokev pravá	1	120	180	1832	0,040	STR	01	0,035
21	Námětková krokev pravá	1	120	180	885	0,019	STR	01	0,015
22	Vaznice	1	160	60	4700	0,045	STR	01	0,045
23	Vaznice	1	160	60	5840	0,056	STR	01	0,056
24	Vaznice	1	160	180	5688	0,164	STR	01	0,161
25	Námětková krokev levá	1	120	180	1003	0,022	STR	02	0,018
26	Námětková krokev levá	1	120	180	2068	0,045	STR	02	0,041
27	Námětková krokev levá	1	120	180	3134	0,068	STR	02	0,064
28	Námětková krokev pravá	1	120	180	3134	0,068	STR	02	0,064
29	Námětková krokev pravá	1	120	180	2068	0,045	STR	02	0,041
30	Námětková krokev pravá	1	120	180	1003	0,022	STR	02	0,018
31	Vaznice	1	160	60	4970	0,048	STR	02	0,048
32	Námětková krokev levá	1	120	180	885	0,019	STR	03	0,015
33	Námětková krokev levá	1	120	180	1832	0,040	STR	03	0,035
34	Námětková krokev levá	1	120	180	2780	0,060	STR	03	0,056
35	Krokve	1	140	180	3797	0,096	STR	03	0,091
36	Krokve	1	120	180	3797	0,082	STR	03	0,078
37	Krokve	3	120	180	3797	0,246	STR	03	0,234
38	Krokve	1	120	180	3797	0,082	STR	03	0,078
39	Krokve	1	140	180	3797	0,096	STR	03	0,091
40	Námětková krokev pravá	1	120	180	2780	0,060	STR	03	0,056
41	Námětková krokev pravá	1	120	180	1832	0,040	STR	03	0,035
42	Námětková krokev pravá	1	120	180	885	0,019	STR	03	0,015
43	Vaznice	1	160	60	5640	0,054	STR	03	0,054
44	Vaznice	1	160	60	4900	0,047	STR	03	0,047
45	Námětková krokev levá	1	120	180	1003	0,022	STR	04	0,018
46	Námětková krokev levá	1	120	180	2068	0,045	STR	04	0,041
47	Námětková krokev levá	1	120	180	3134	0,068	STR	04	0,064
48	Námětková krokev pravá	1	120	180	3134	0,068	STR	04	0,064
49	Námětková krokev pravá	1	120	180	2068	0,045	STR	04	0,041
50	Námětková krokev pravá	1	120	180	1003	0,022	STR	04	0,018
51	Vaznice	1	160	60	4970	0,048	STR	04	0,048
52	Námětková krokev pravá	1	60	120	744	0,005	STR	05	0,004
53	Vaznice	1	100	100	958	0,010	STR	05	0,009
54	Námětková krokev pravá	1	60	120	744	0,005	STR	06	0,004
55	Vaznice	1	100	100	958	0,010	STR	06	0,008
56	Námětková krokev pravá	1	60	120	744	0,005	STR	07	0,004
57	Vaznice	1	100	100	958	0,010	STR	07	0,009
58	Námětková krokev pravá	1	60	120	744	0,005	STR	08	0,004
59	Vaznice	1	100	100	958	0,010	STR	08	0,008
60	Námětková krokev pravá	1	60	120	744	0,005	STR	09	0,004
61	Vaznice	1	100	100	958	0,010	STR	09	0,009
62	Námětková krokev pravá	1	60	120	744	0,005	STR	10	0,004
63	Vaznice	1	100	100	958	0,010	STR	10	0,008
64	Námětková krokev pravá	1	60	120	744	0,005	STR	11	0,004
65	Vaznice	1	100	100	958	0,010	STR	11	0,009
66	Námětková krokev pravá	1	60	120	744	0,005	STR	12	0,004
67	Vaznice	1	100	100	958	0,010	STR	12	0,008

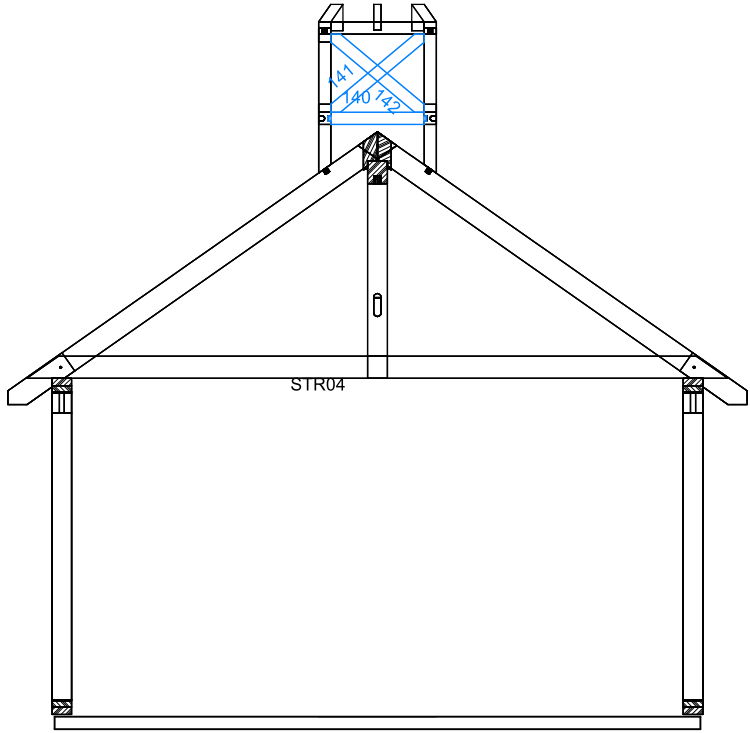


Hor 1

JednČ.	Označení	KS	Šířka	Výška	Délka	CelkovýO	PODL	ČSTR	NettoO
140	Sloupek	1	100	100	798	0,008	STR	04	0,008
141	Sloupek	1	100	100	989	0,010	STR	04	0,009
142	Sloupek	1	100	100	989	0,010	STR	04	0,009
45	Námětková krokev levá	1	120	180	1003	0,022	STR	04	0,018
46	Námětková krokev levá	1	120	180	2068	0,045	STR	04	0,041
47	Námětková krokev levá	1	120	180	3134	0,068	STR	04	0,064
48	Námětková krokev pravá	1	120	180	3134	0,068	STR	04	0,064
49	Námětková krokev pravá	1	120	180	2068	0,045	STR	04	0,041
50	Námětková krokev pravá	1	120	180	1003	0,022	STR	04	0,018
51	Vaznice	1	160	60	4970	0,048	STR	04	0,048

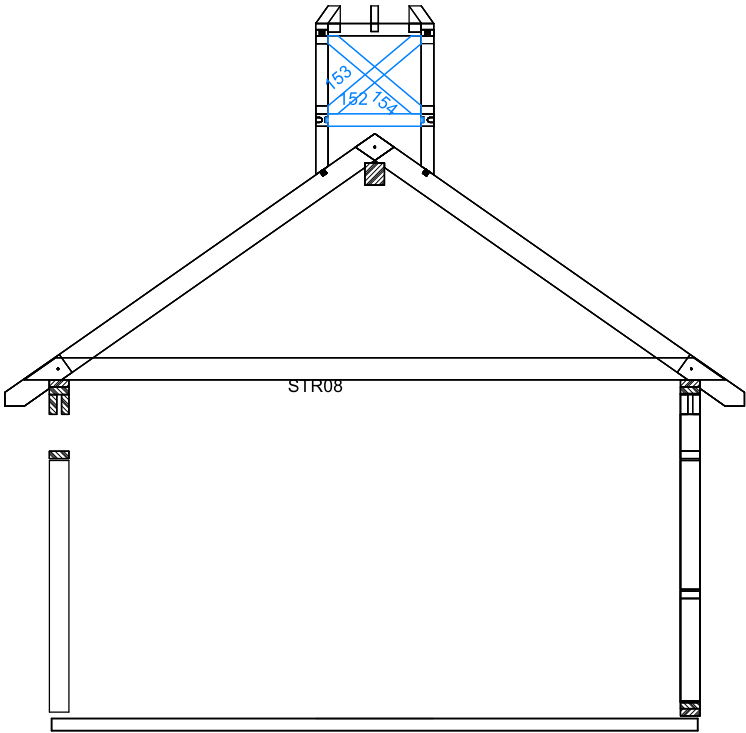


Hor 1

JednČ.	Označení	KS	Šířka	Výška	Délka	CelkovýO	PODL	ČSTR	NettoO
152	Sloupek	1	100	100	798	0,008	STR	08	0,008
153	Sloupek	1	100	100	989	0,010	STR	08	0,009
154	Sloupek	1	100	100	989	0,010	STR	08	0,009
58	Námětková krokev pravá	1	60	120	744	0,005	STR	08	0,004
59	Vaznice	1	100	100	958	0,010	STR	08	0,008

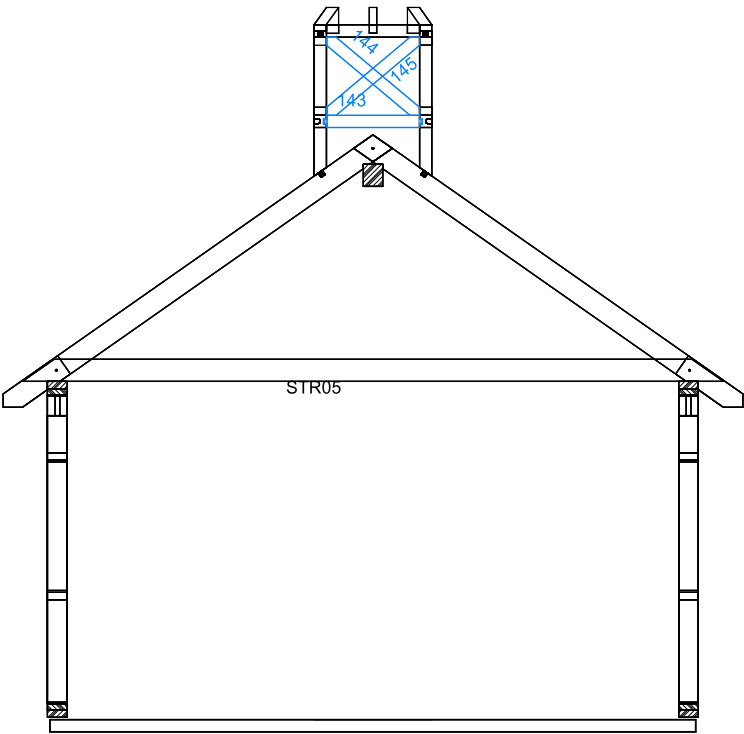


Hor 1

JednČ.	Označení	KS	Šířka	Výška	Délka	CelkovýO	PODL	ČSTR	NettoO
143	Sloupek	1	100	100	798	0,008	STR	05	0,008
144	Sloupek	1	100	100	989	0,010	STR	05	0,009
145	Sloupek	1	100	100	989	0,010	STR	05	0,009
52	Námětková krokev pravá	1	60	120	744	0,005	STR	05	0,004
53	Vaznice	1	100	100	958	0,010	STR	05	0,009

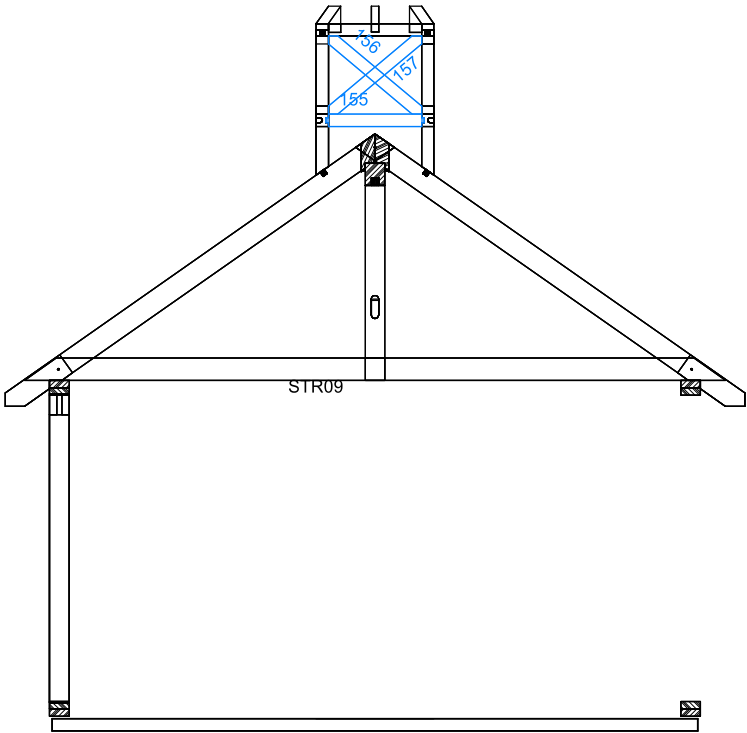


Hor 1


JednČ.	Označení	KS	Šířka	Výška	Délka	CelkovýO	PODL	ČSTR	NettoO
155	Sloupek	1	100	100	798	0,008	STR	09	0,008
156	Sloupek	1	100	100	989	0,010	STR	09	0,009
157	Sloupek	1	100	100	989	0,010	STR	09	0,009
60	Námětková krokev pravá	1	60	120	744	0,005	STR	09	0,004
61	Vaznice	1	100	100	958	0,010	STR	09	0,009

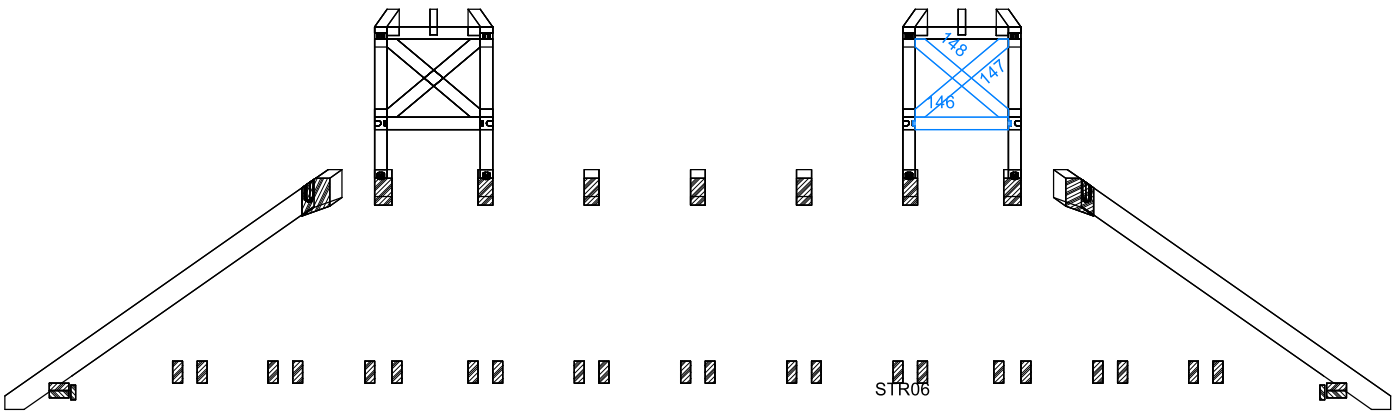


Jedn.Č.	Označení	KS	Šířka	Výška	Délka	CelkovýO	PODL	ČSTR	NettoO
146	Sloupek	1	100	100	798	0,008	STR	06	0,008
147	Sloupek	1	100	100	989	0,010	STR	06	0,009
148	Sloupek	1	100	100	989	0,010	STR	06	0,009
54	Námětková krokev pravá	1	60	120	744	0,005	STR	06	0,004
55	Vaznice	1	100	100	958	0,010	STR	06	0,008

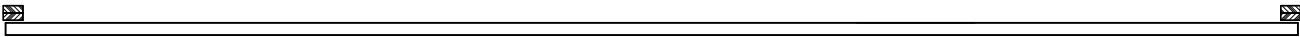

Hor 1

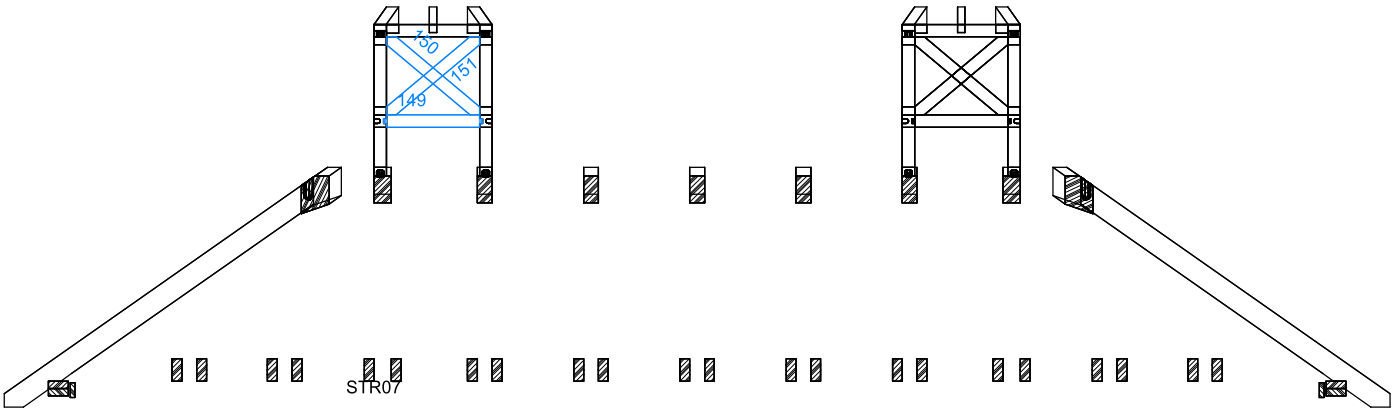


Jedn.Č.	Označení	KS	Šířka	Výška	Délka	CelkovýO	PODL	ČSTR	NettoO
149	Sloupek	1	100	100	798	0,008	STR	07	0,008
150	Sloupek	1	100	100	989	0,010	STR	07	0,009
151	Sloupek	1	100	100	989	0,010	STR	07	0,009
56	Námětková krokev pravá	1	60	120	744	0,005	STR	07	0,004
57	Vaznice	1	100	100	958	0,010	STR	07	0,009

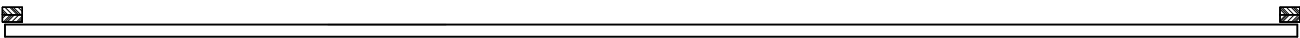


Hor 1



NettoO
0,008
0,009
0,009
0,004
0,008

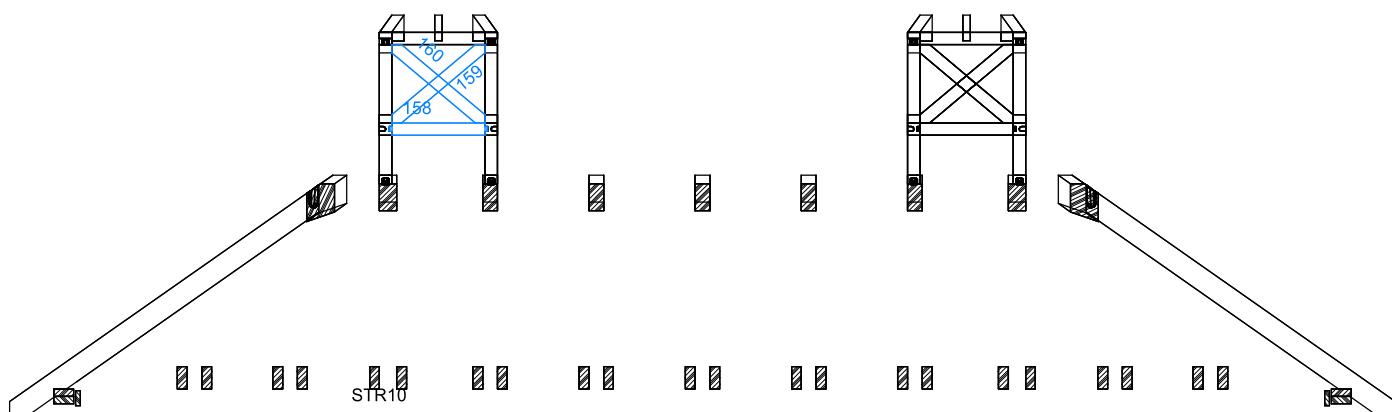


Jedn.Č.	Označení	KS	Šířka	Výška	Délka	CelkovýO	PODL	ČSTR
158	Sloupek	1	100	100	798	0,008	STR	10
159	Sloupek	1	100	100	989	0,010	STR	10
160	Sloupek	1	100	100	989	0,010	STR	10
62	Námětková krokev pravá	1	60	120	744	0,005	STR	10
63	Vaznice	1	100	100	958	0,010	STR	10

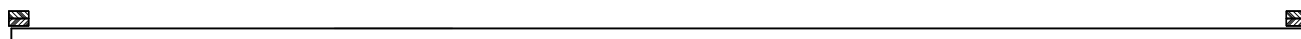

Hor 1

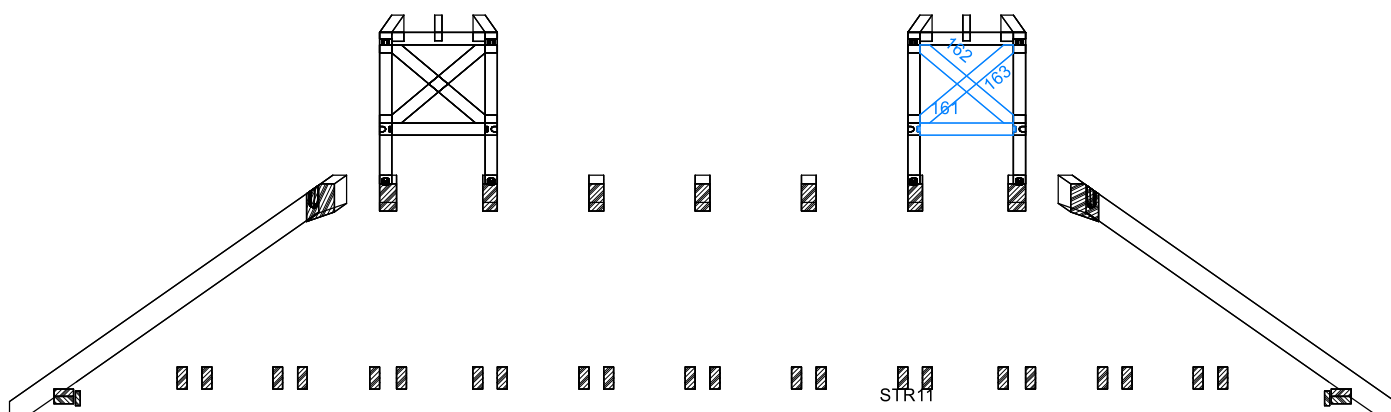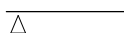

Jedn.Č.	Označení	KS	Šířka	Výška	Délka	CelkovýO	PODL	ČSTR	NettoO
161	Sloupek	1	100	100	798	0,008	STR	11	0,008
162	Sloupek	1	100	100	989	0,010	STR	11	0,009
163	Sloupek	1	100	100	989	0,010	STR	11	0,009
64	Námětková krokev pravá	1	60	120	744	0,005	STR	11	0,004
65	Vaznice	1	100	100	958	0,010	STR	11	0,009

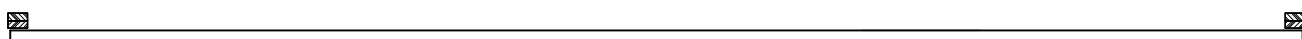

Hor 1

