




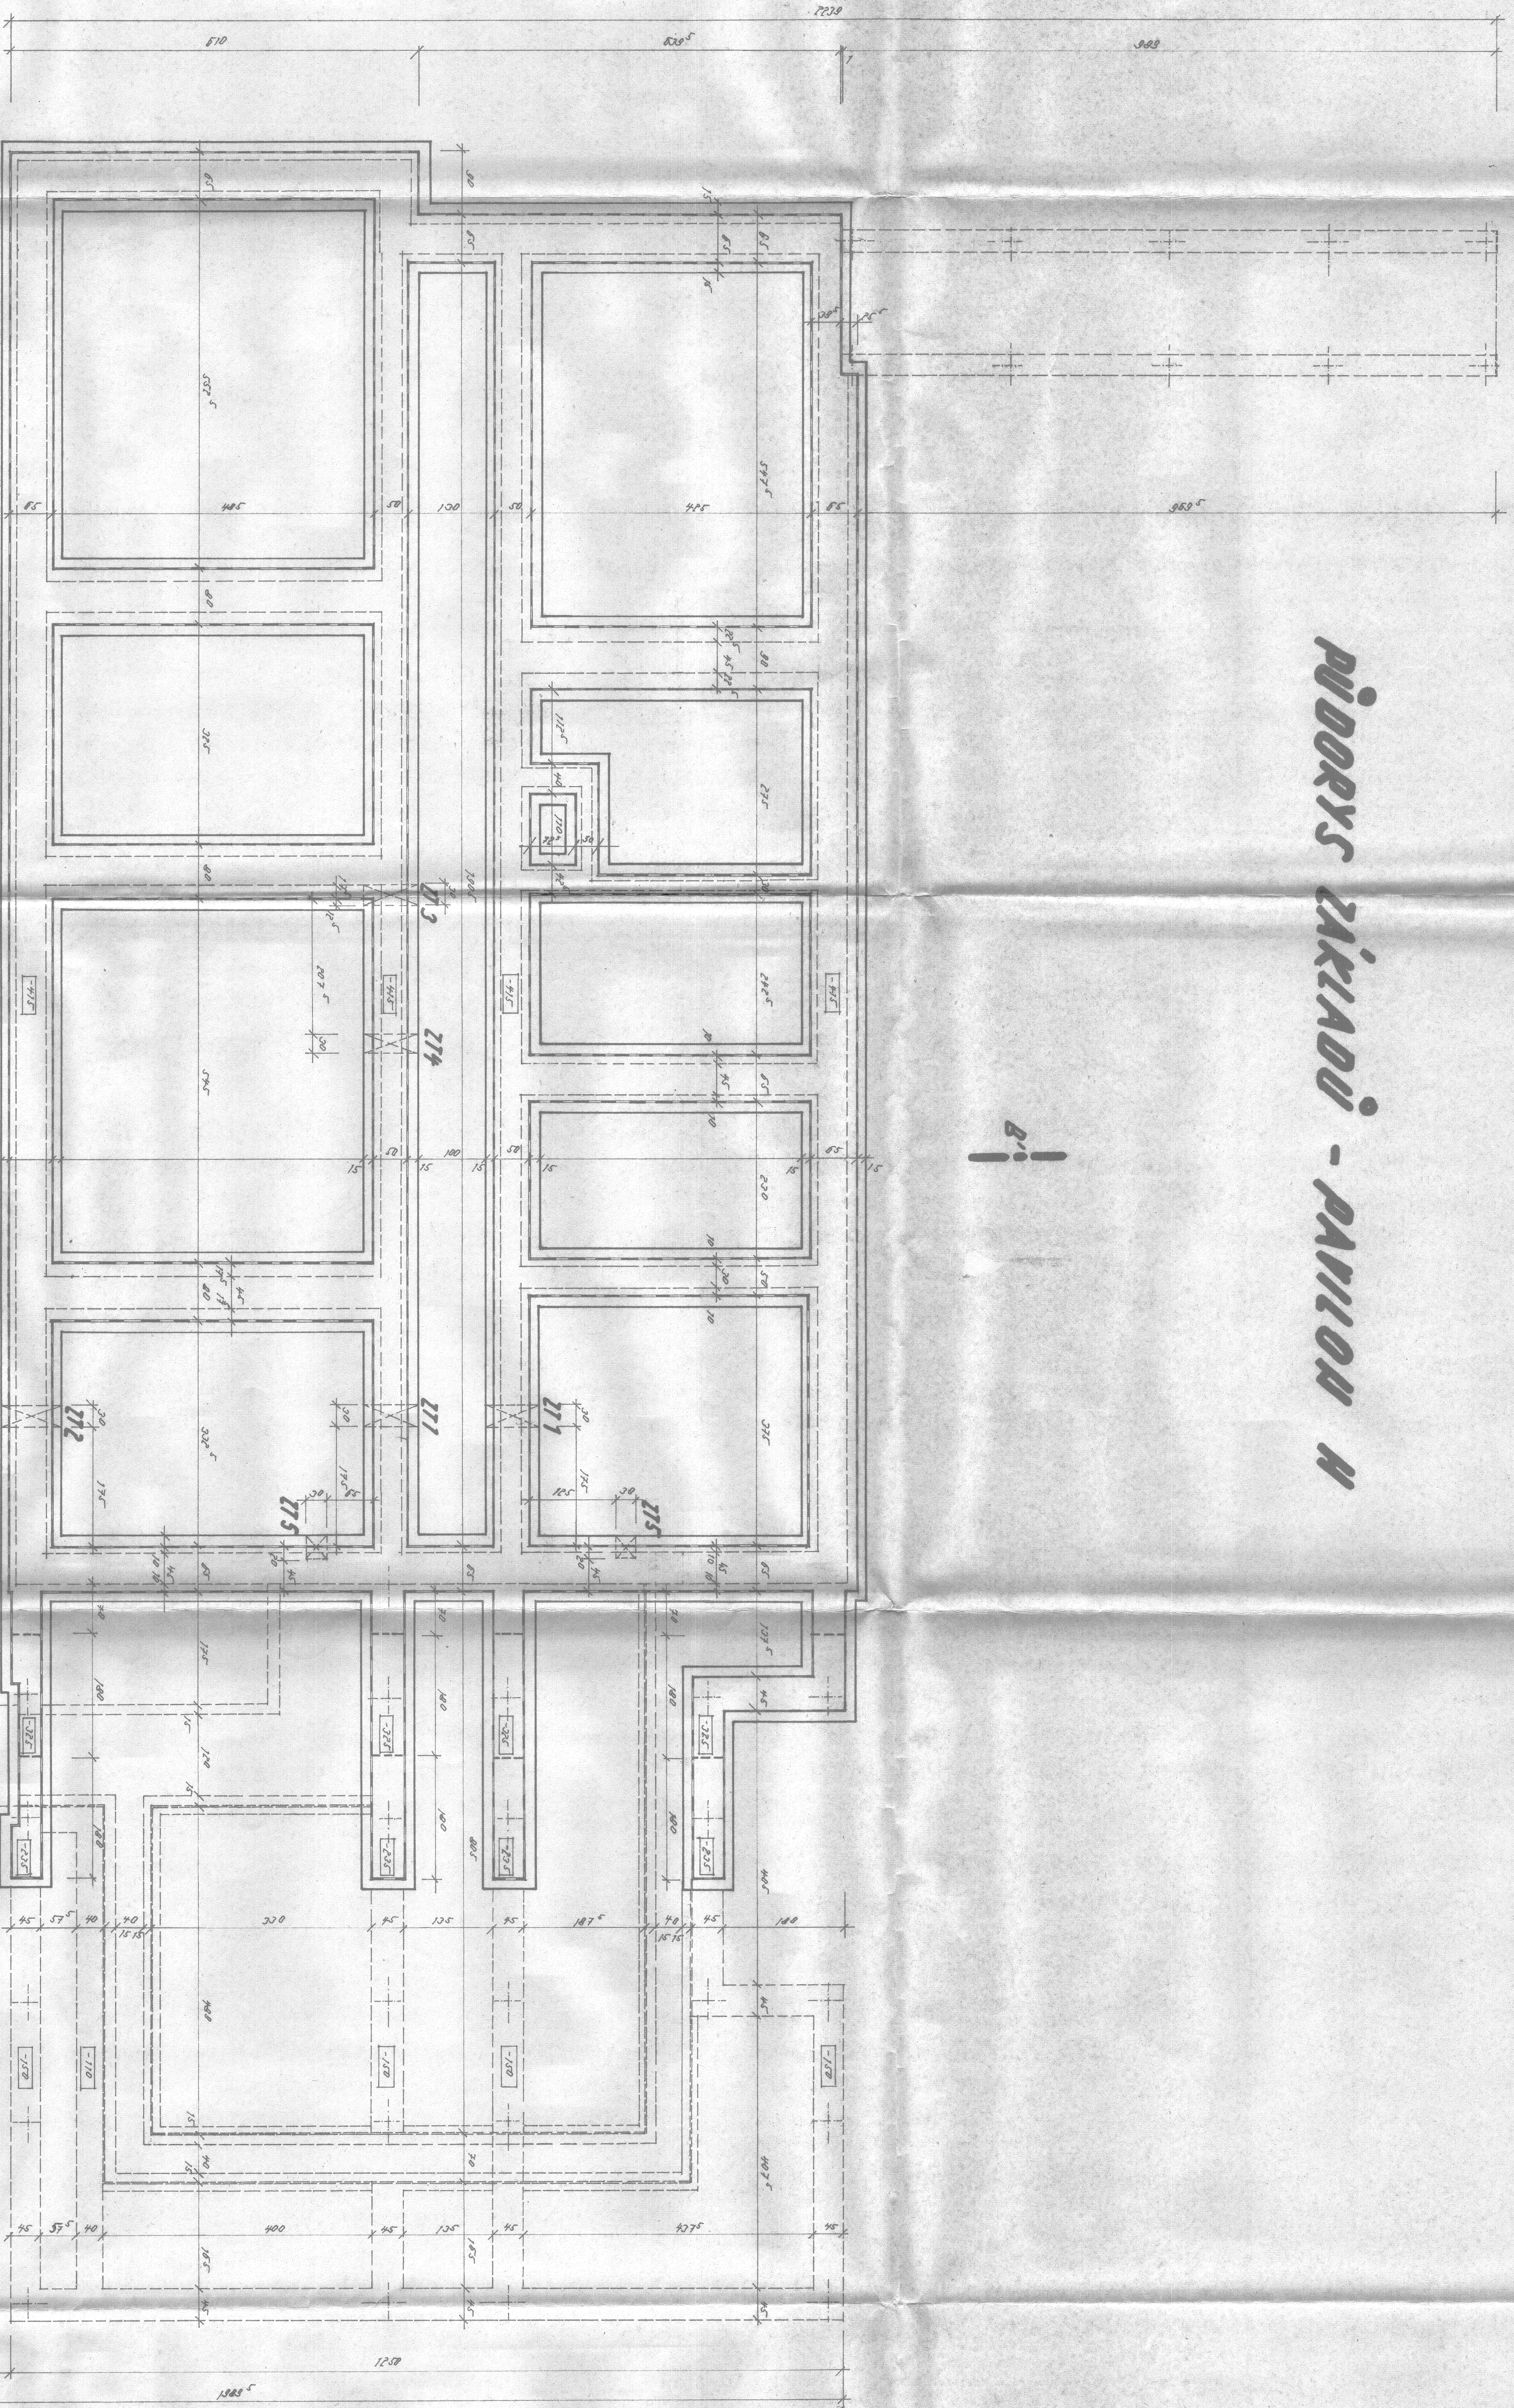


Α

Β

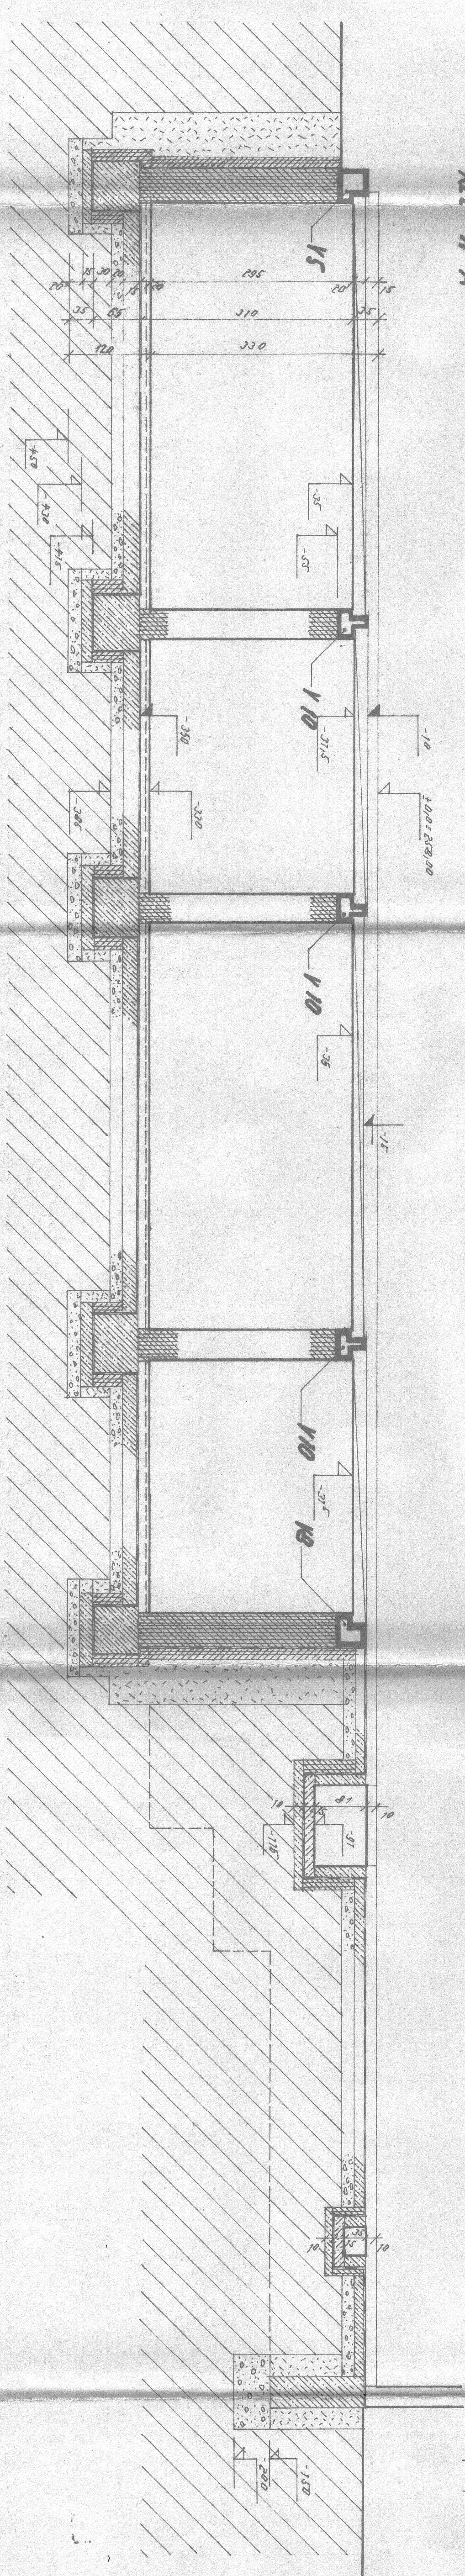



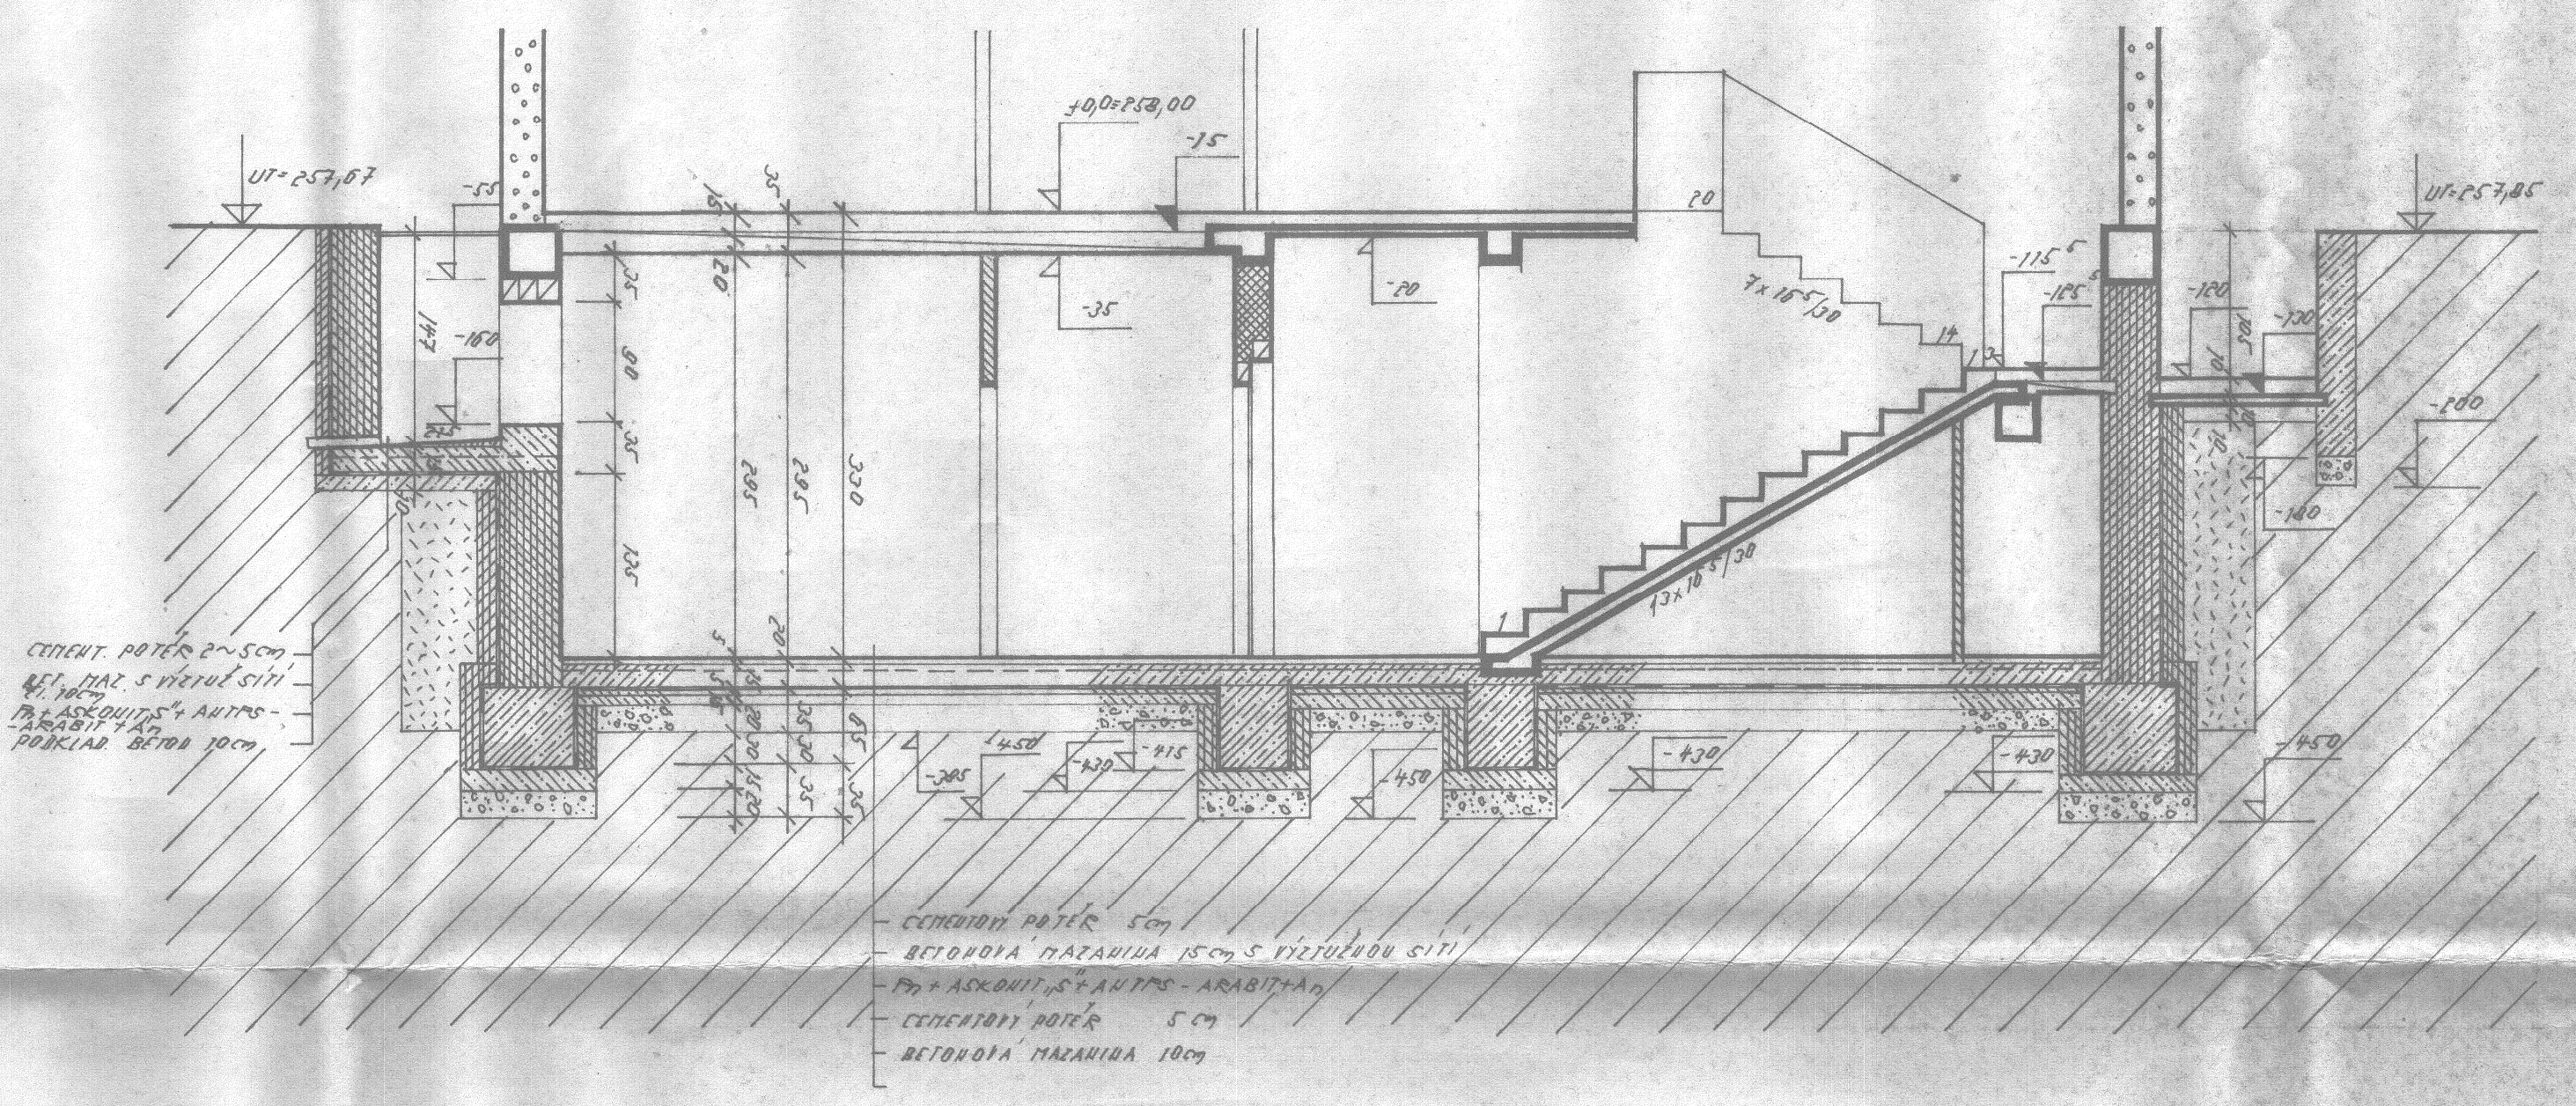


