
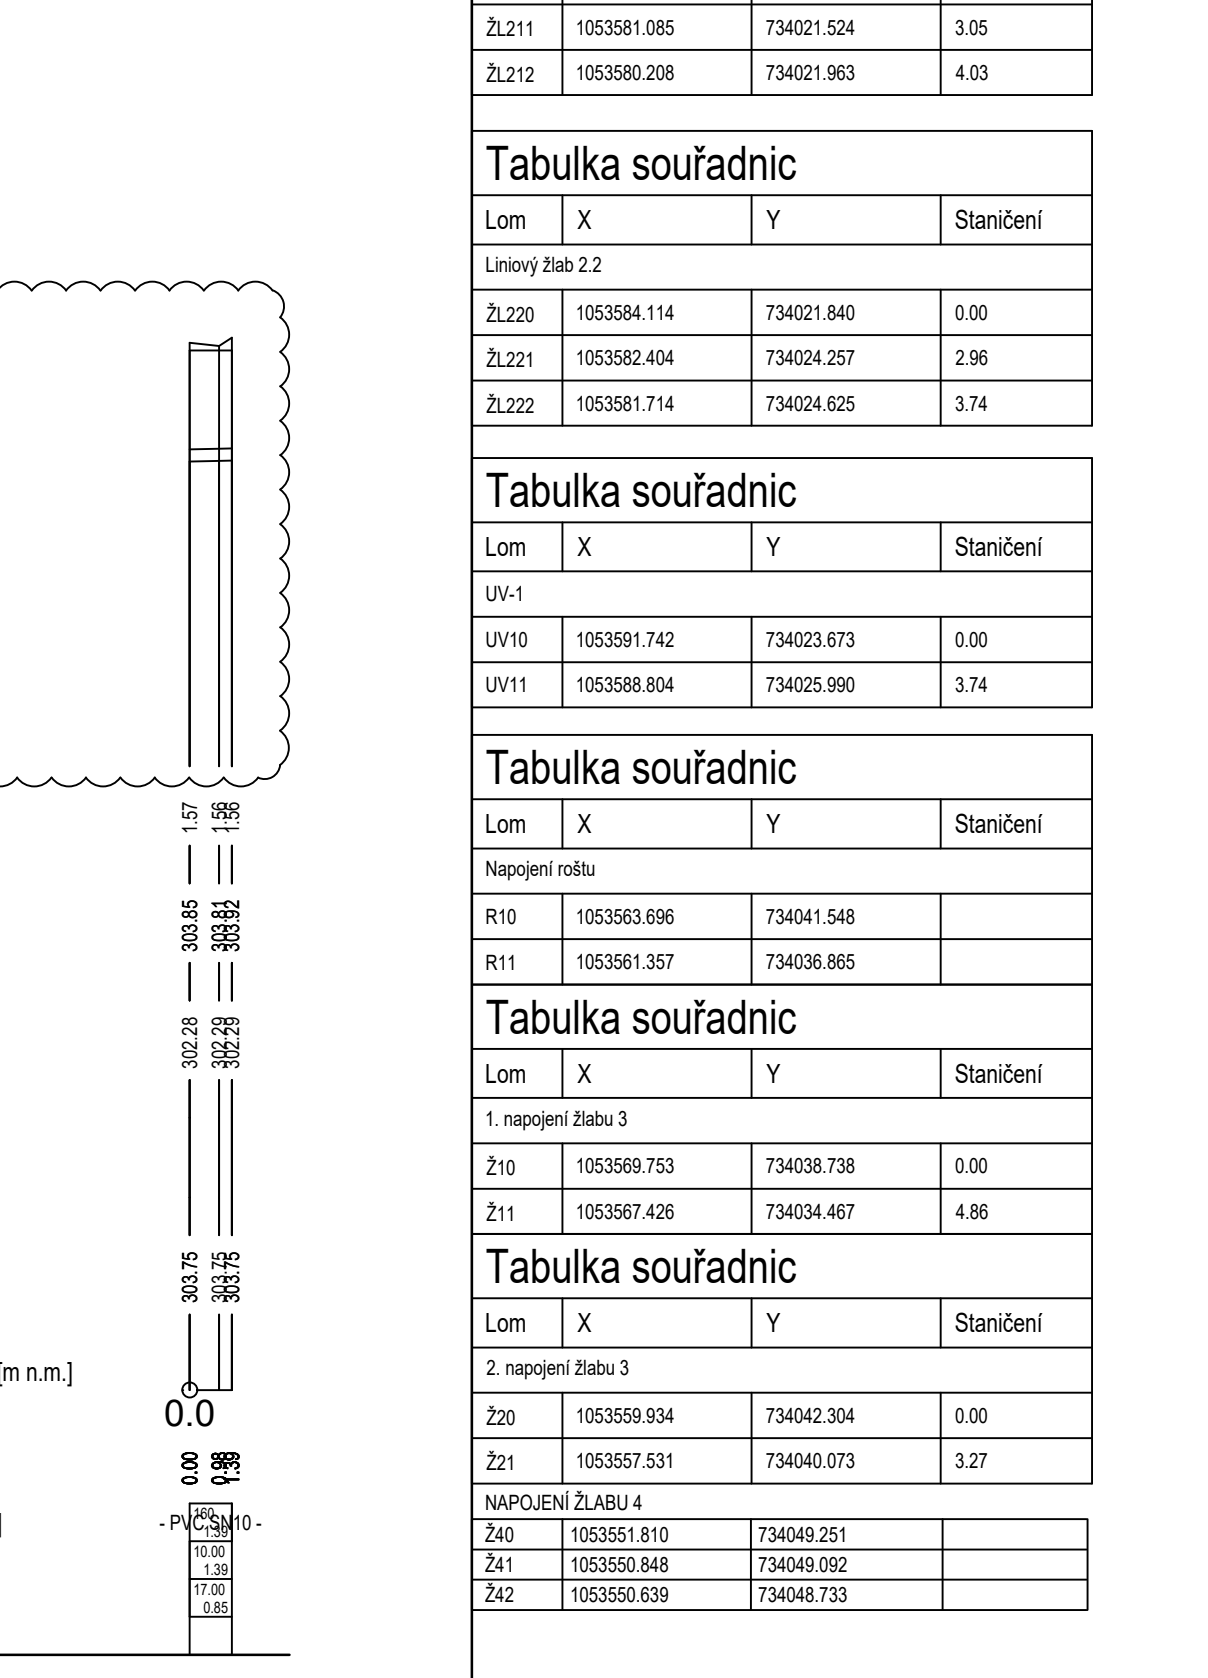
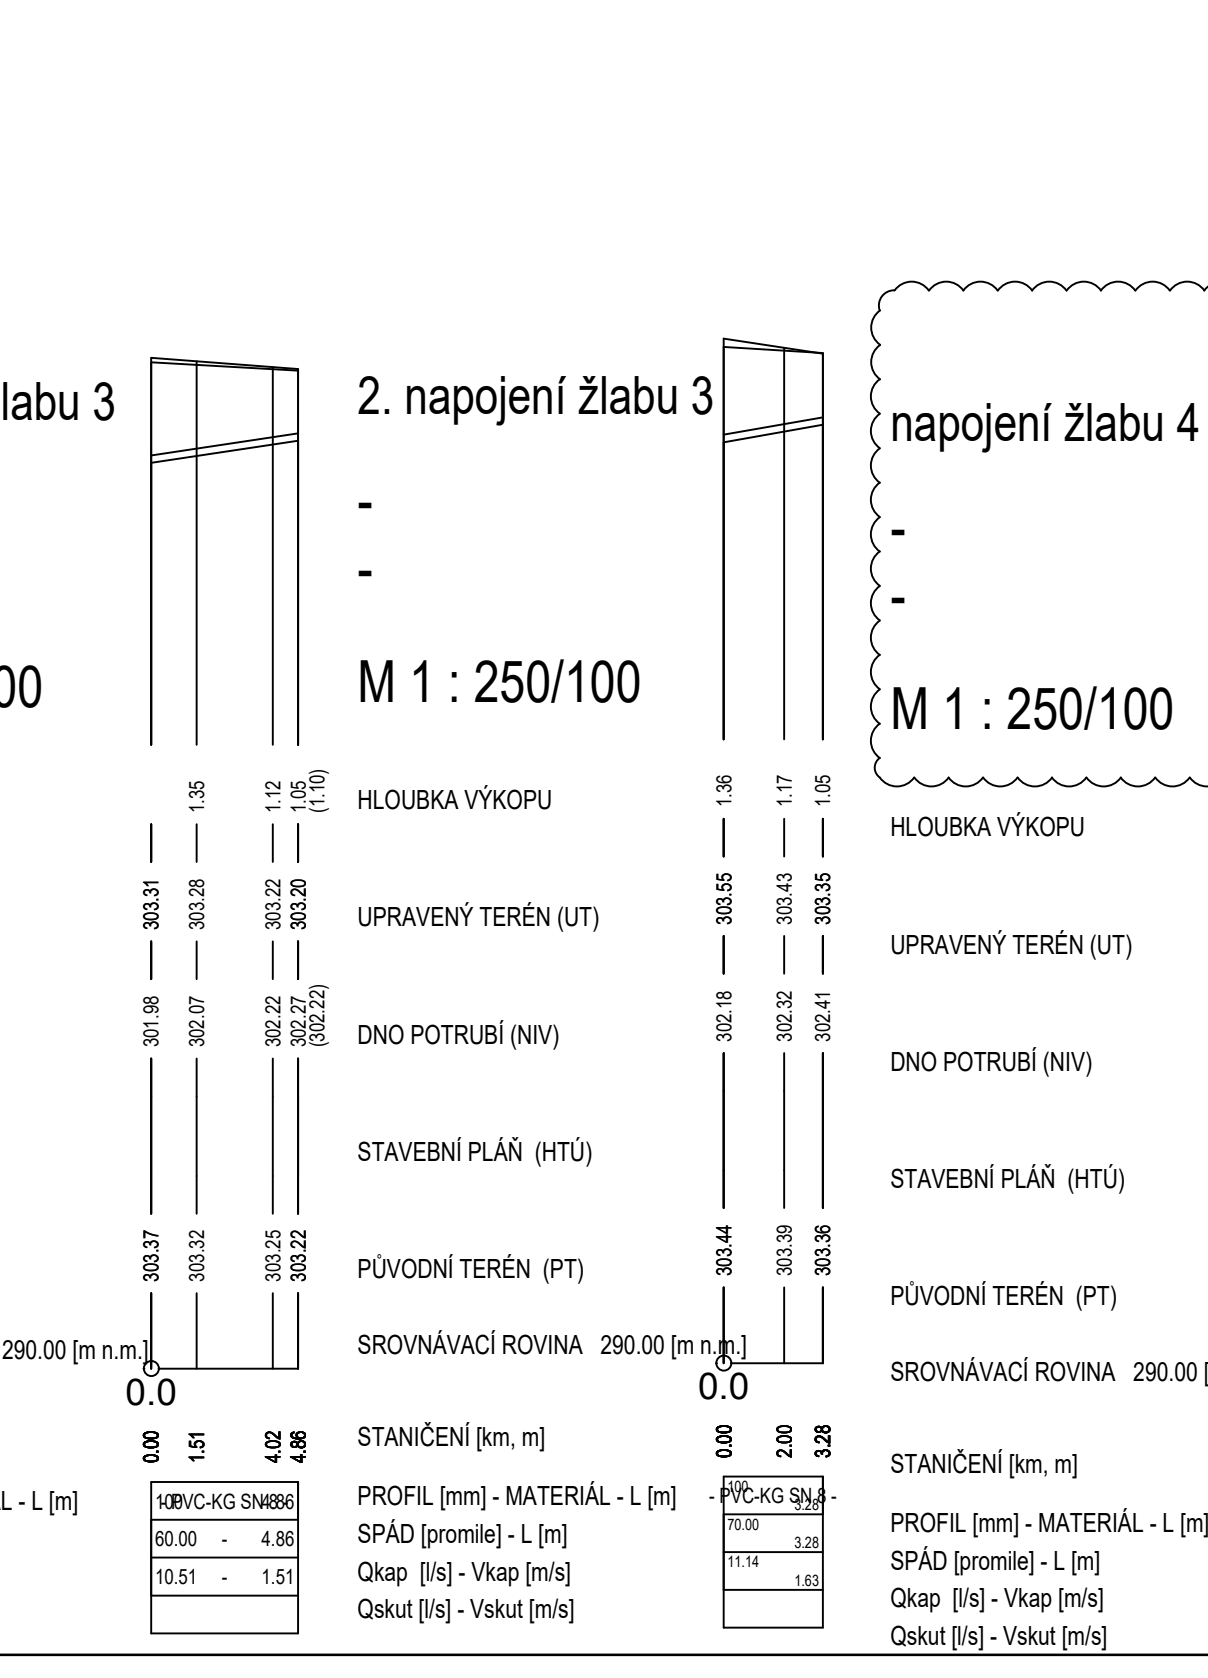
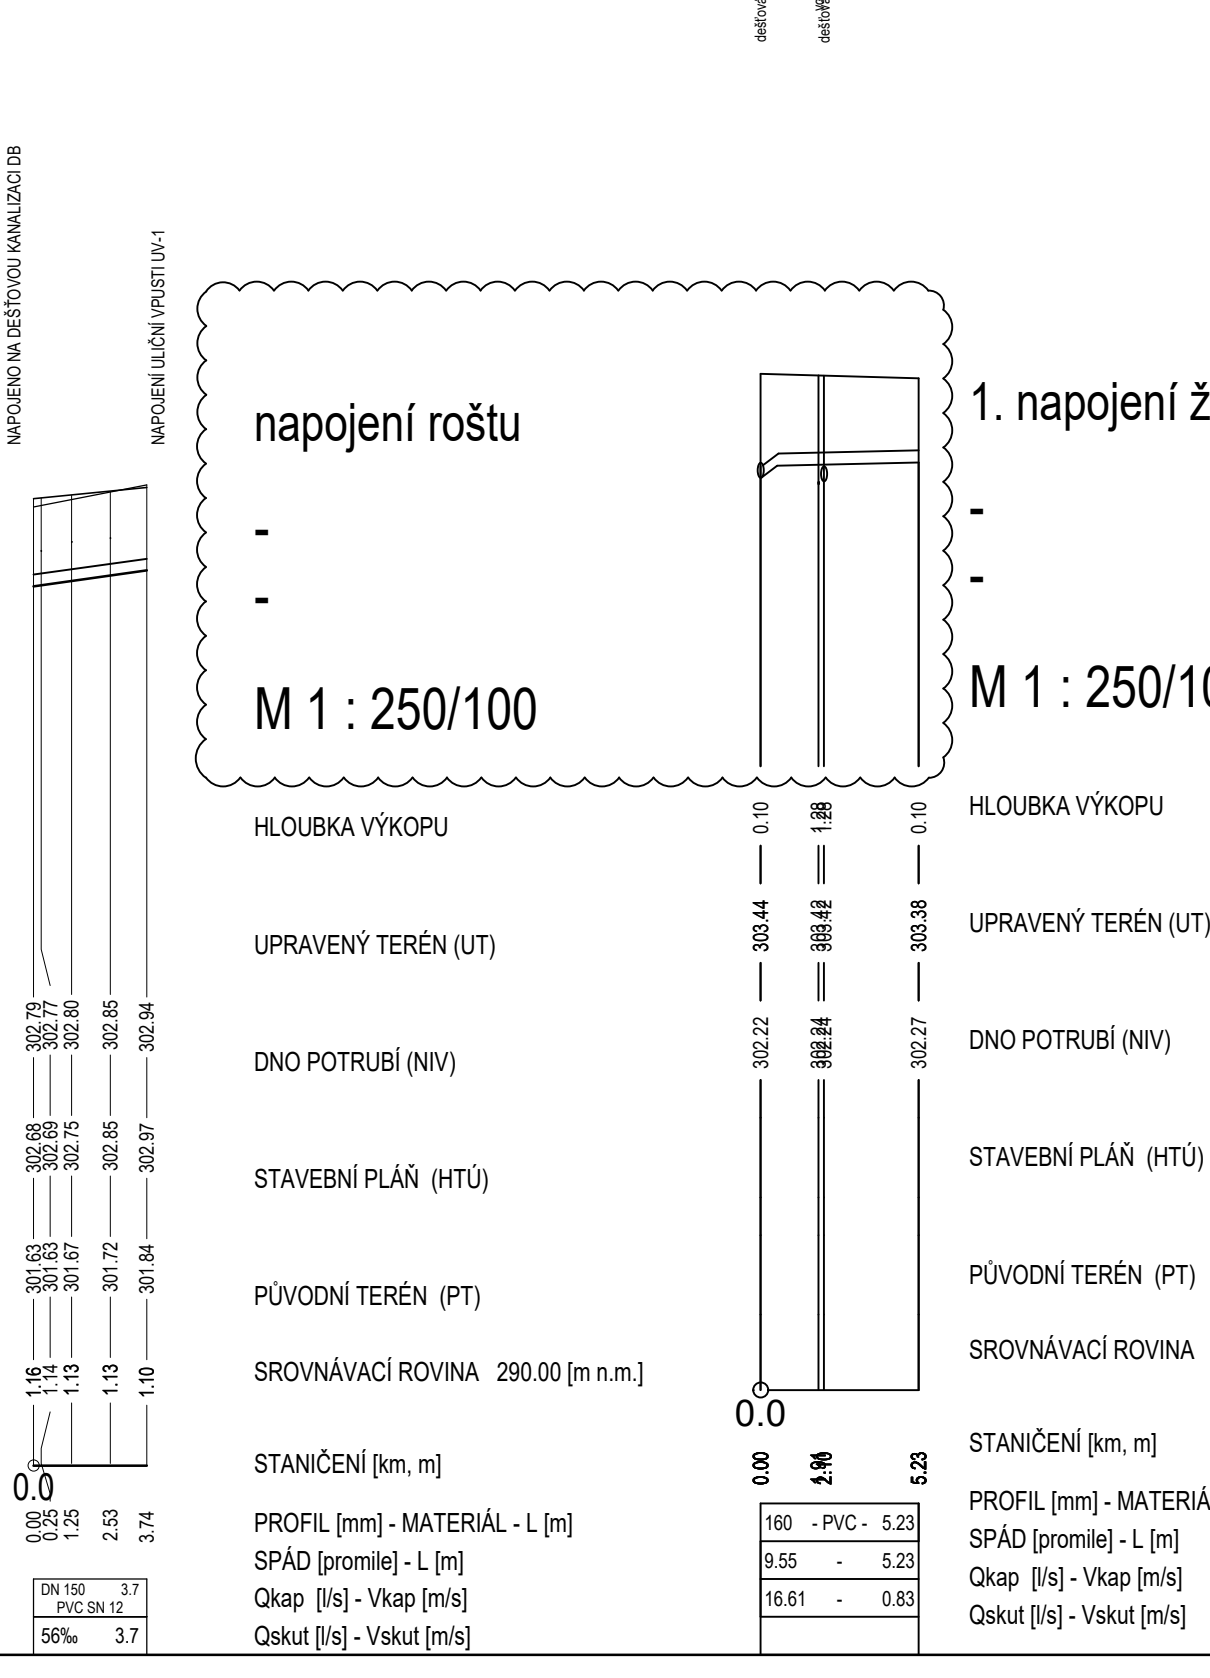
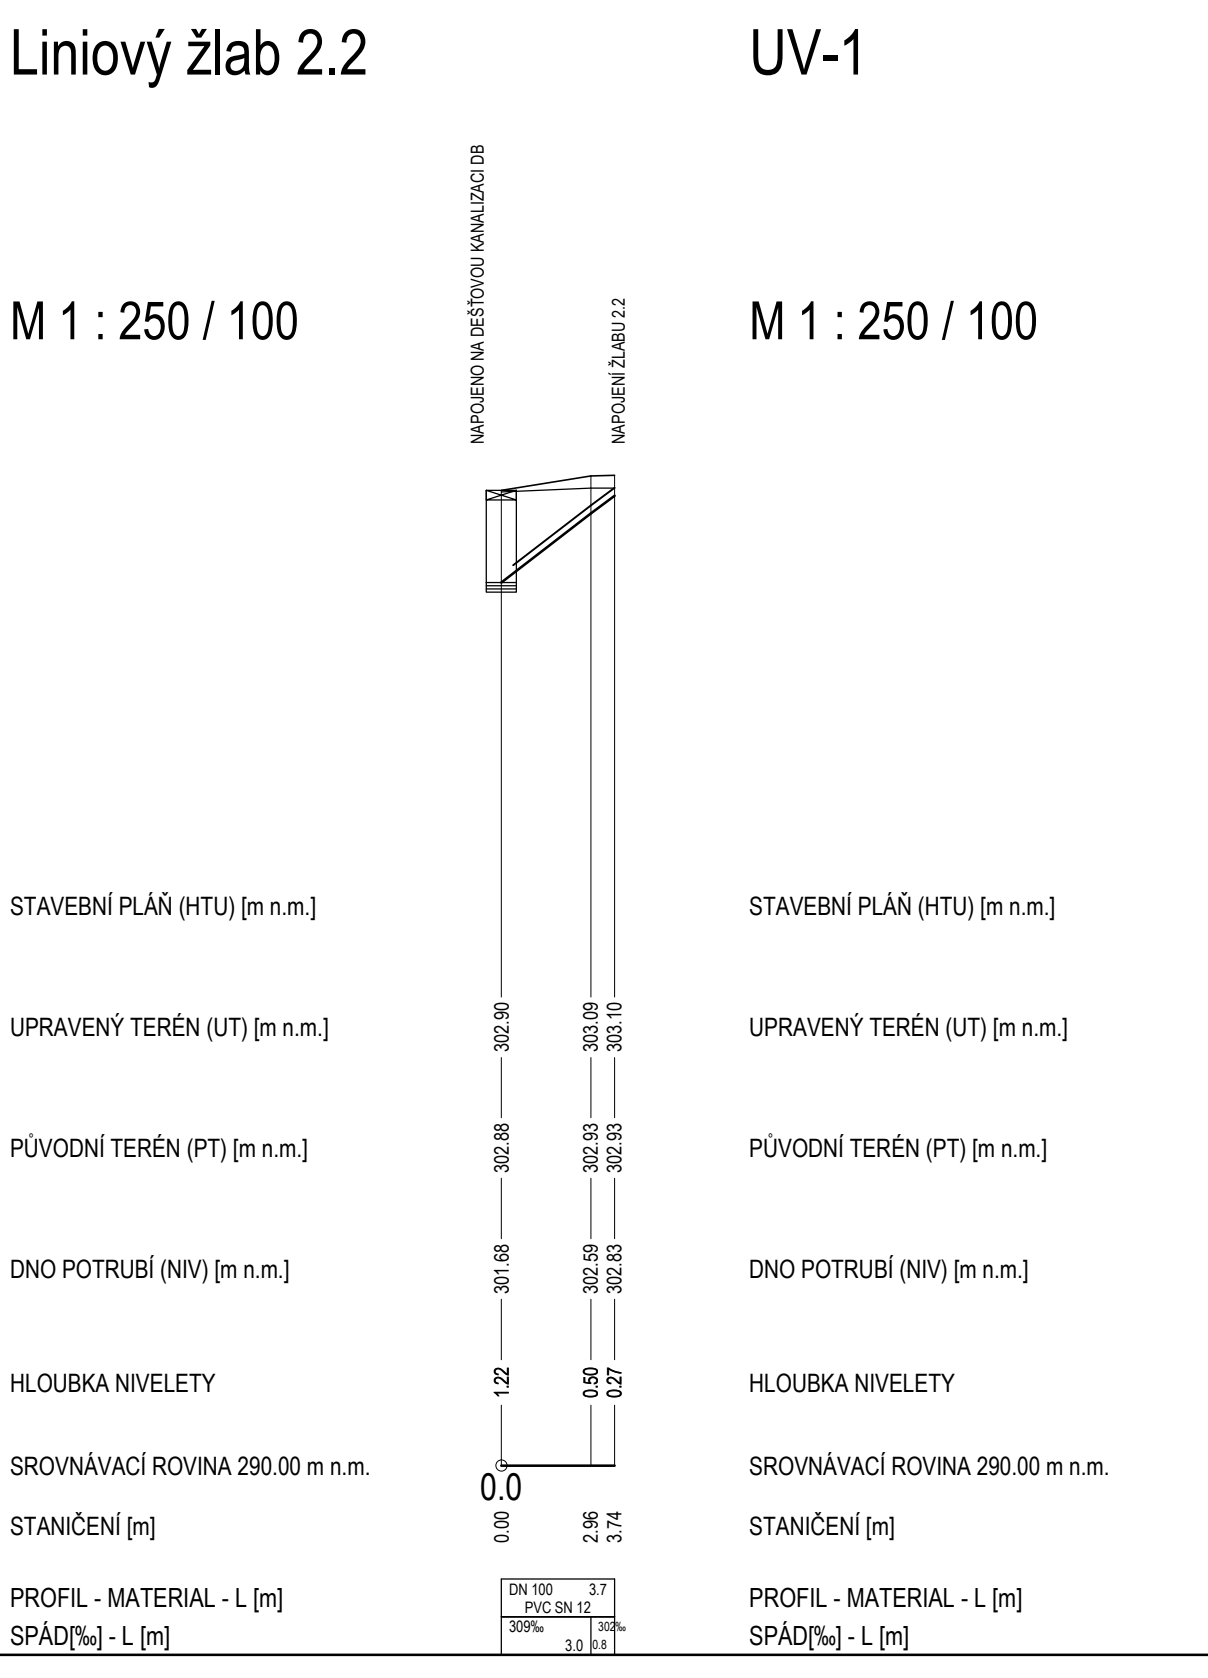
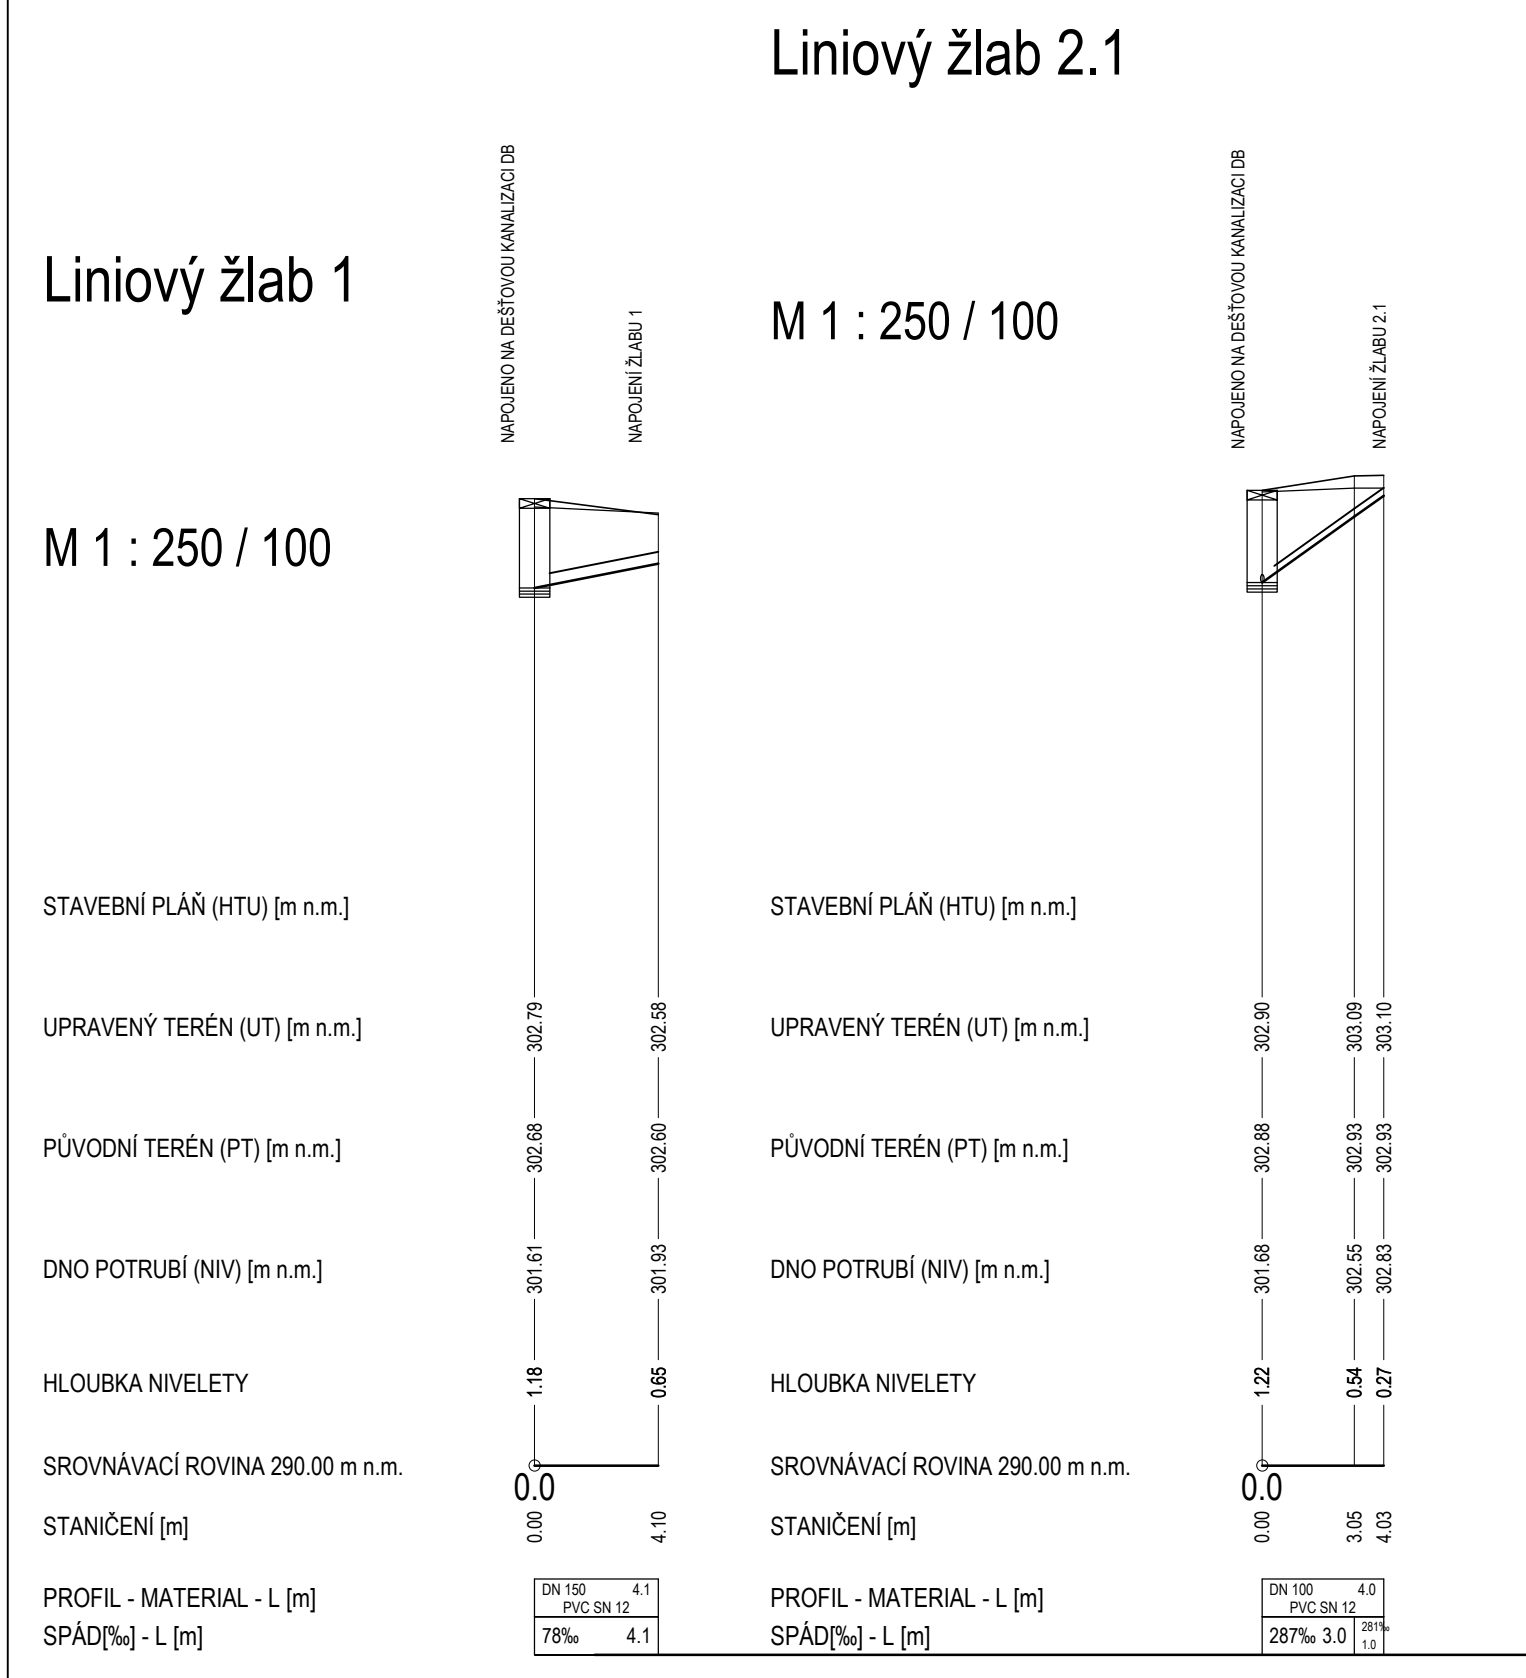
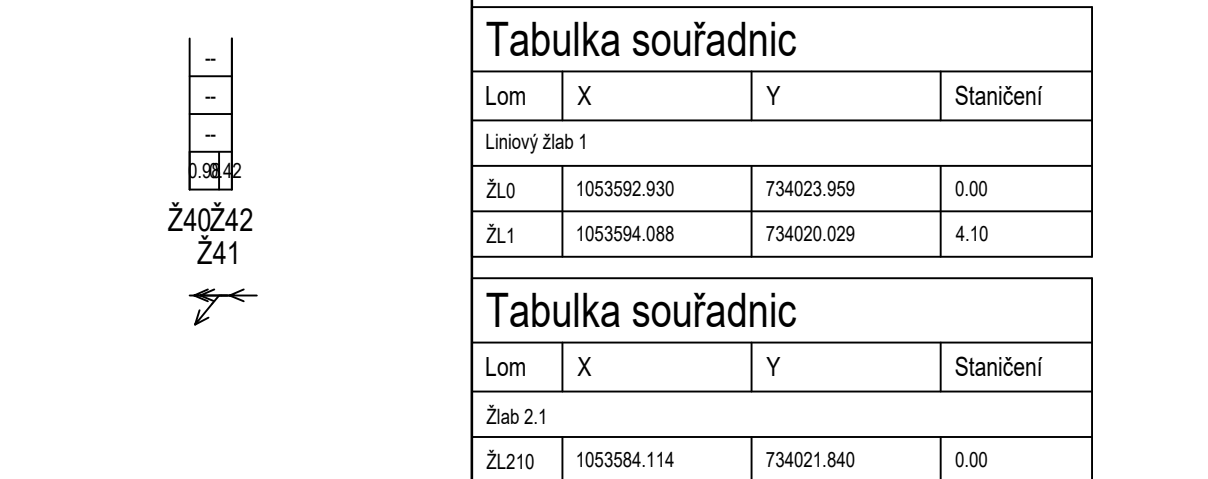
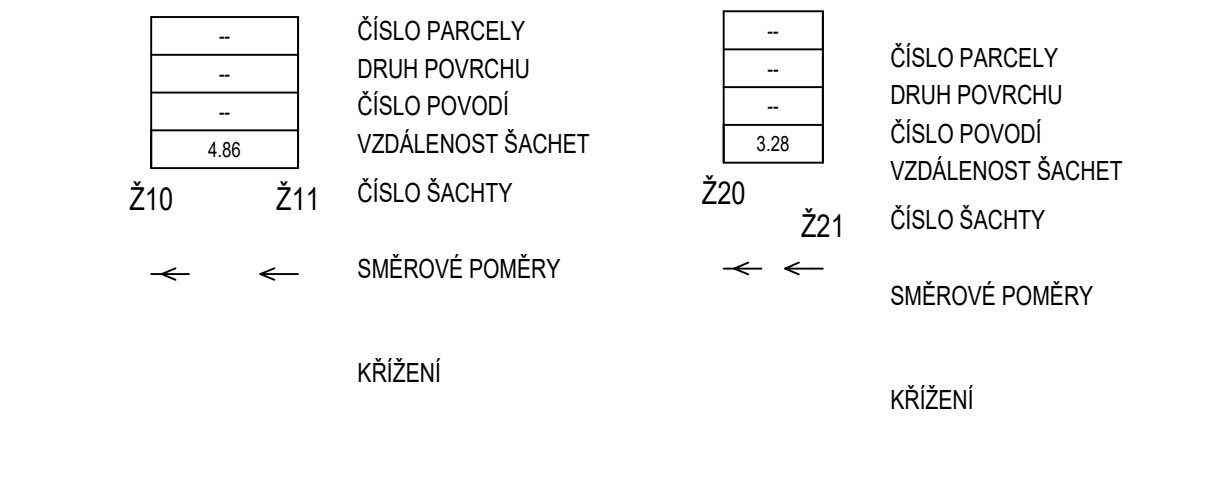
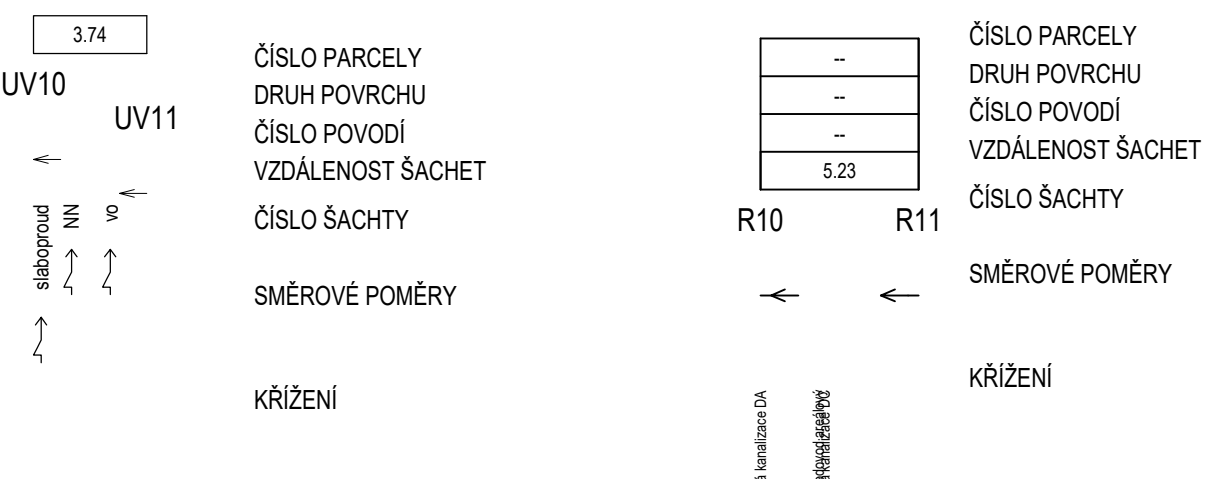
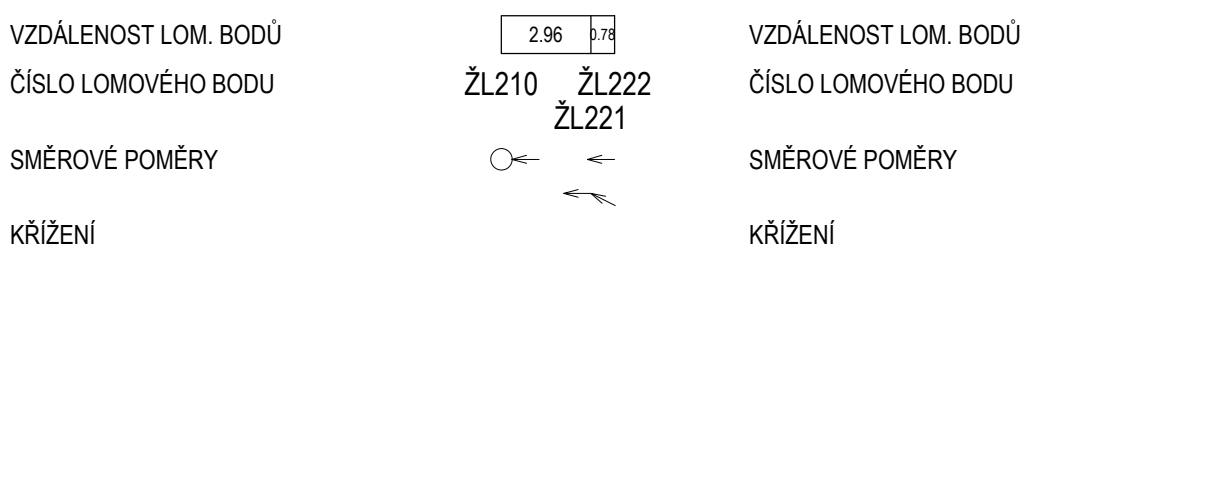


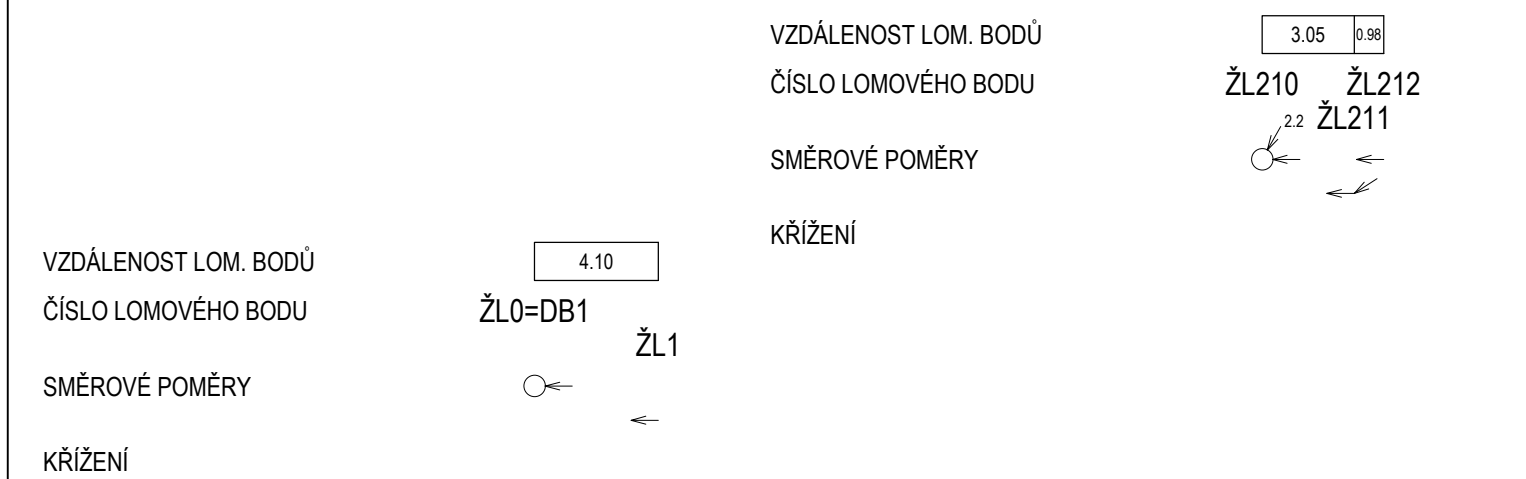

Tabulka souřadnic			
Lom	X	Y	Staničení
Liniový žlab 1			
ŽL0	1053592.930	734023.959	0.00
ŽL1	1053594.088	734020.029	4.10

Tabuľka súradníc			
Lom	X	Y	Staničeni
Zláb 2.1			
ŽL210	1053584.114	734021.840	0.00
ŽL211	1053581.085	734021.524	3.05
ŽL212	1053580.208	734021.963	4.03

Tabulka souřadnic			
Lom	X	Y	Staničení
Liniový žlab 2.2			
ŽL220	1053584.114	734021.840	0.00
ŽL221	1053582.404	734024.257	2.96
ŽL222	1053581.714	734024.625	3.74

Tabulka souřadnic			
Lom	X	Y	Staničení
UV-1			
UV10	1053591.742	734023.673	0.00
UV11	1053588.804	734025.990	3.74

Tabulka souřadnic			
Lom	X	Y	Staničení
Napojení roštu			
R10	1053563.696	734041.548	
R11	1053561.357	734036.865	

Tabulka souřadnic			
Lom	X	Y	Staničení
1. napojení žlabu 3			
Ž10	1053569.753	734038.738	0.00
Ž11	1053567.426	734034.467	4.86

Tabulka souřadnic			
Lom	X	Y	Staničení
2. napojení žlabu 3			
Ž20	1053559.934	734042.304	0.00
Ž21	1053557.531	734040.073	3.27

NAPojENÍ ŽLABU 4			
Ž40	1053551.810	734049.251	
Ž41	1053550.848	734049.092	
Ž42	1053550.639	734048.733	