



ŘEZ KABINOU B + C 1.06

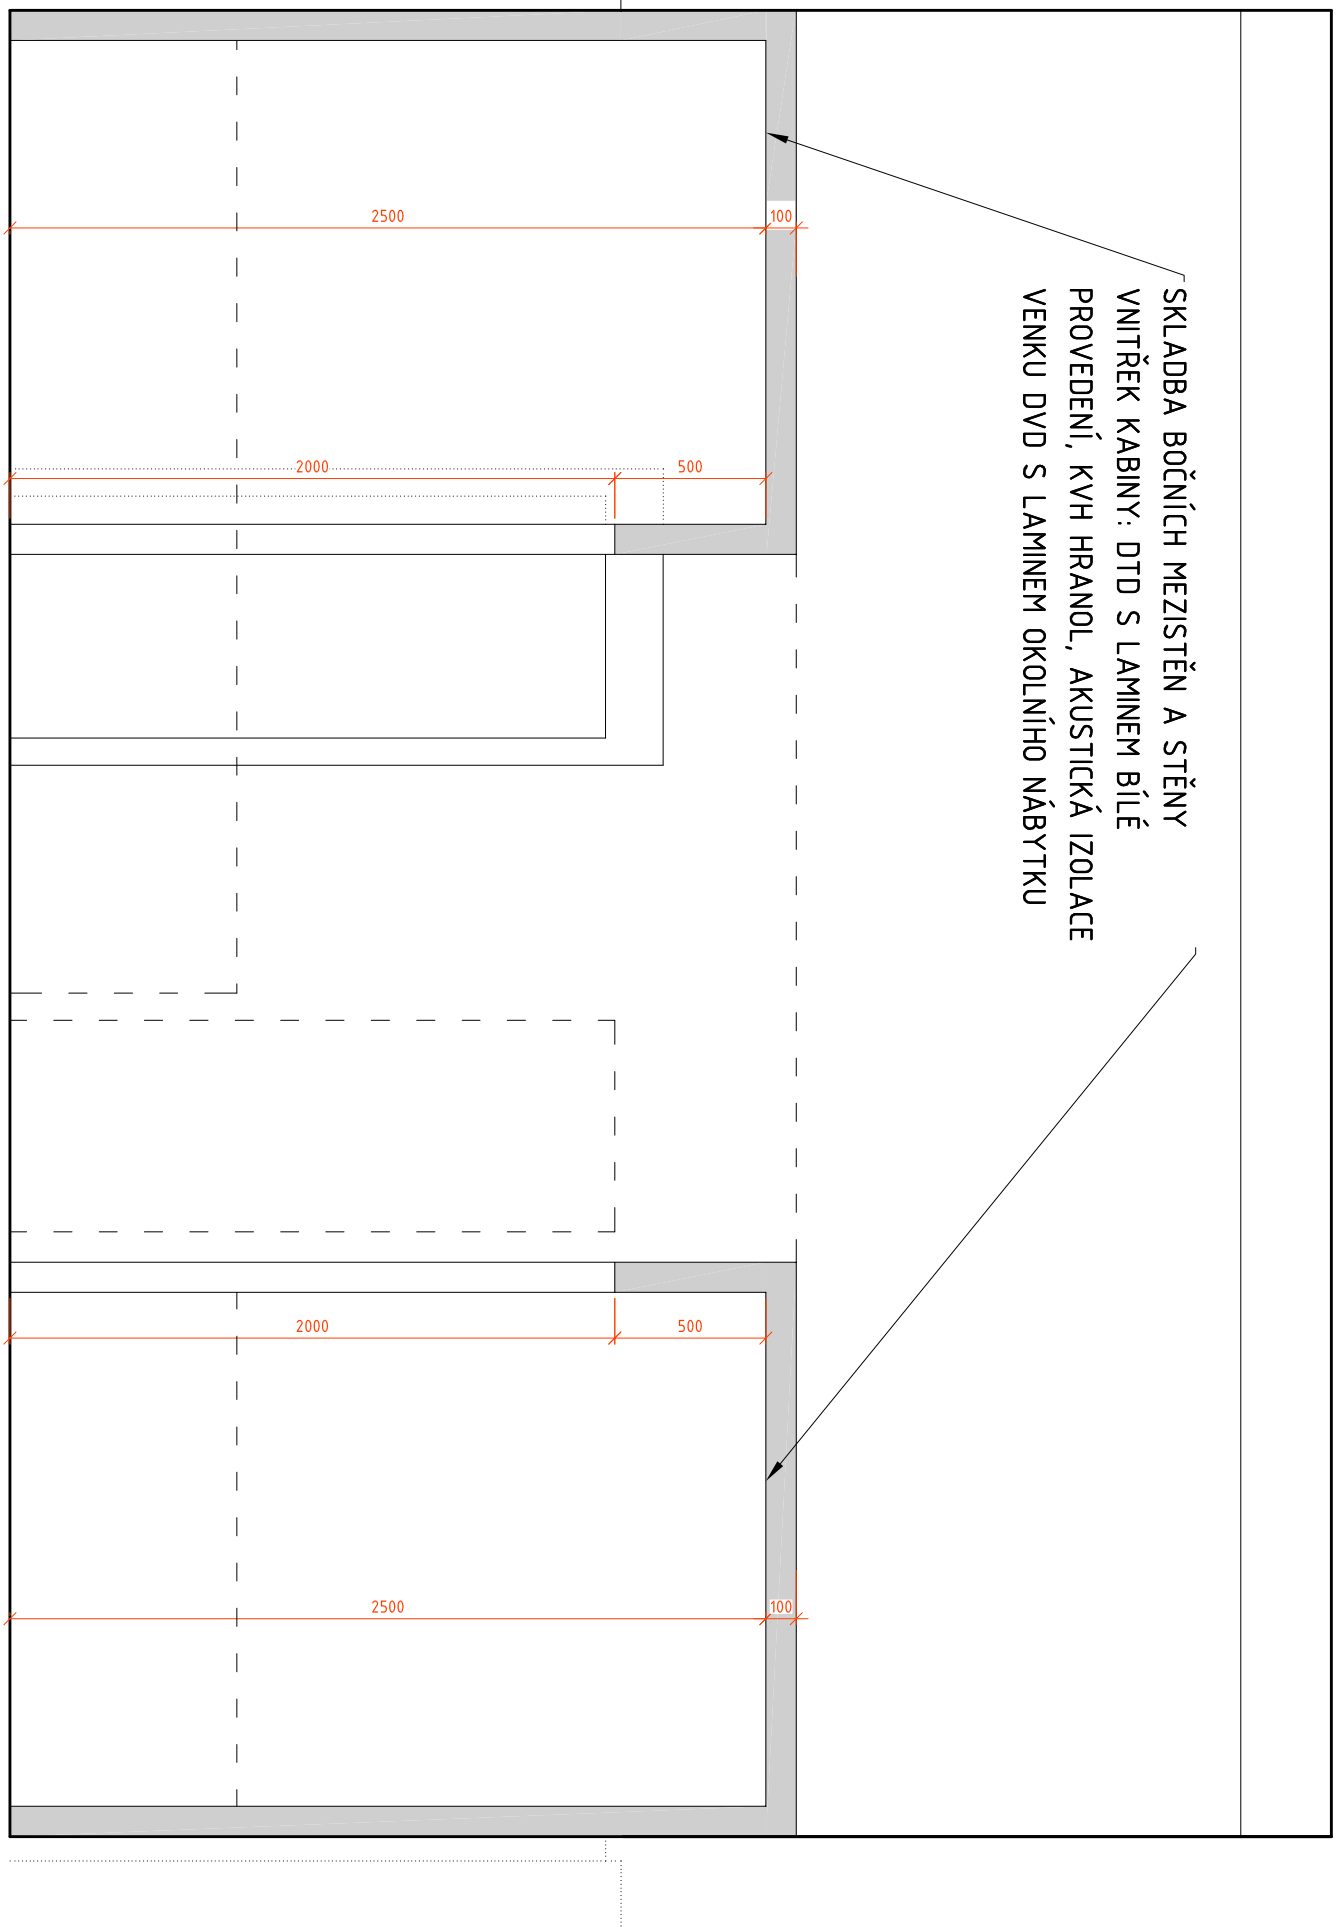


POHLED 1.06

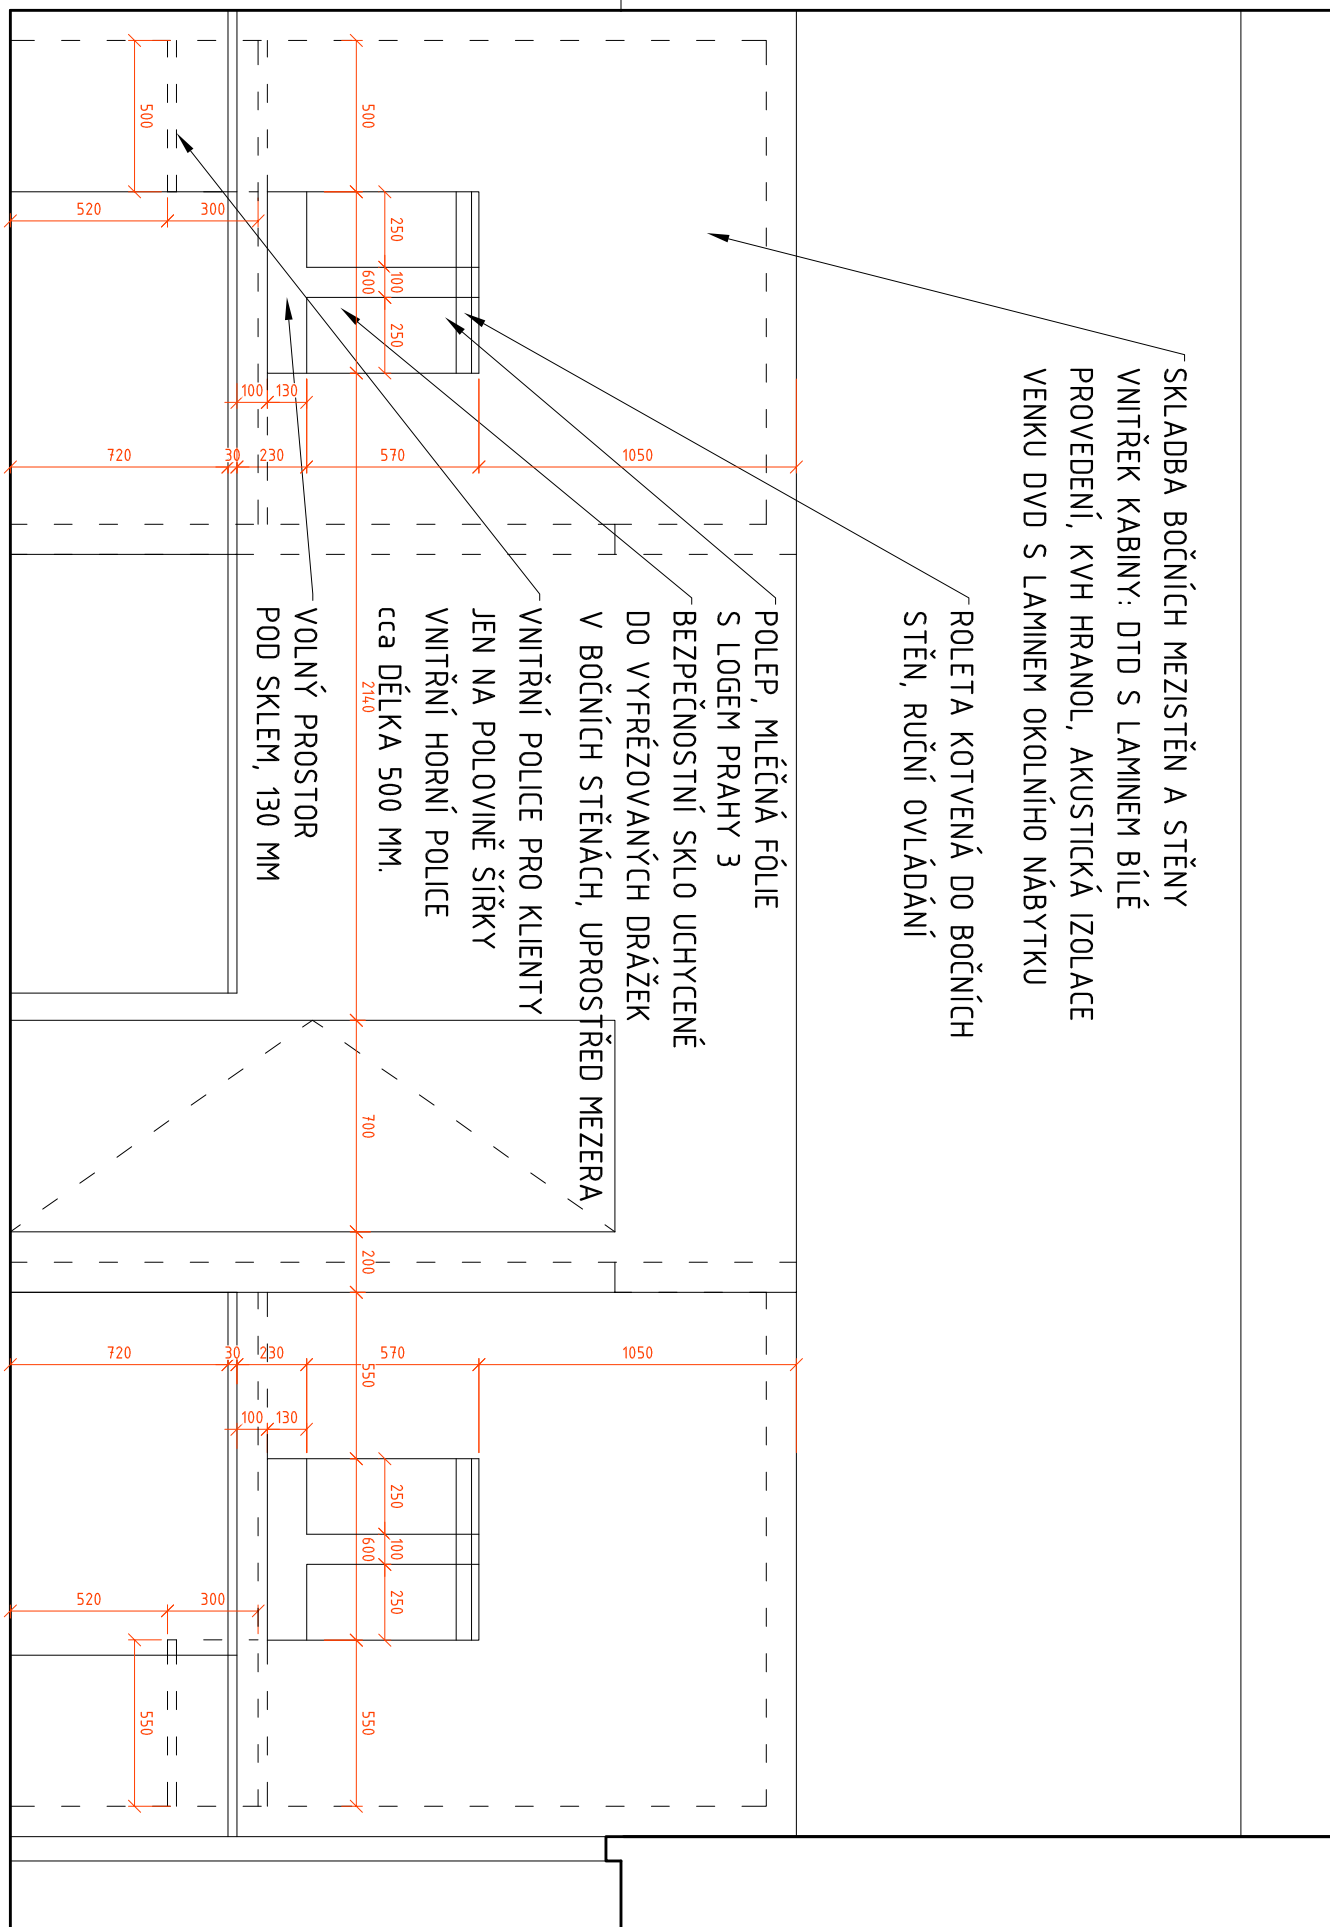


PŪDORYS 1.06




REZ KABINOU B 1.06

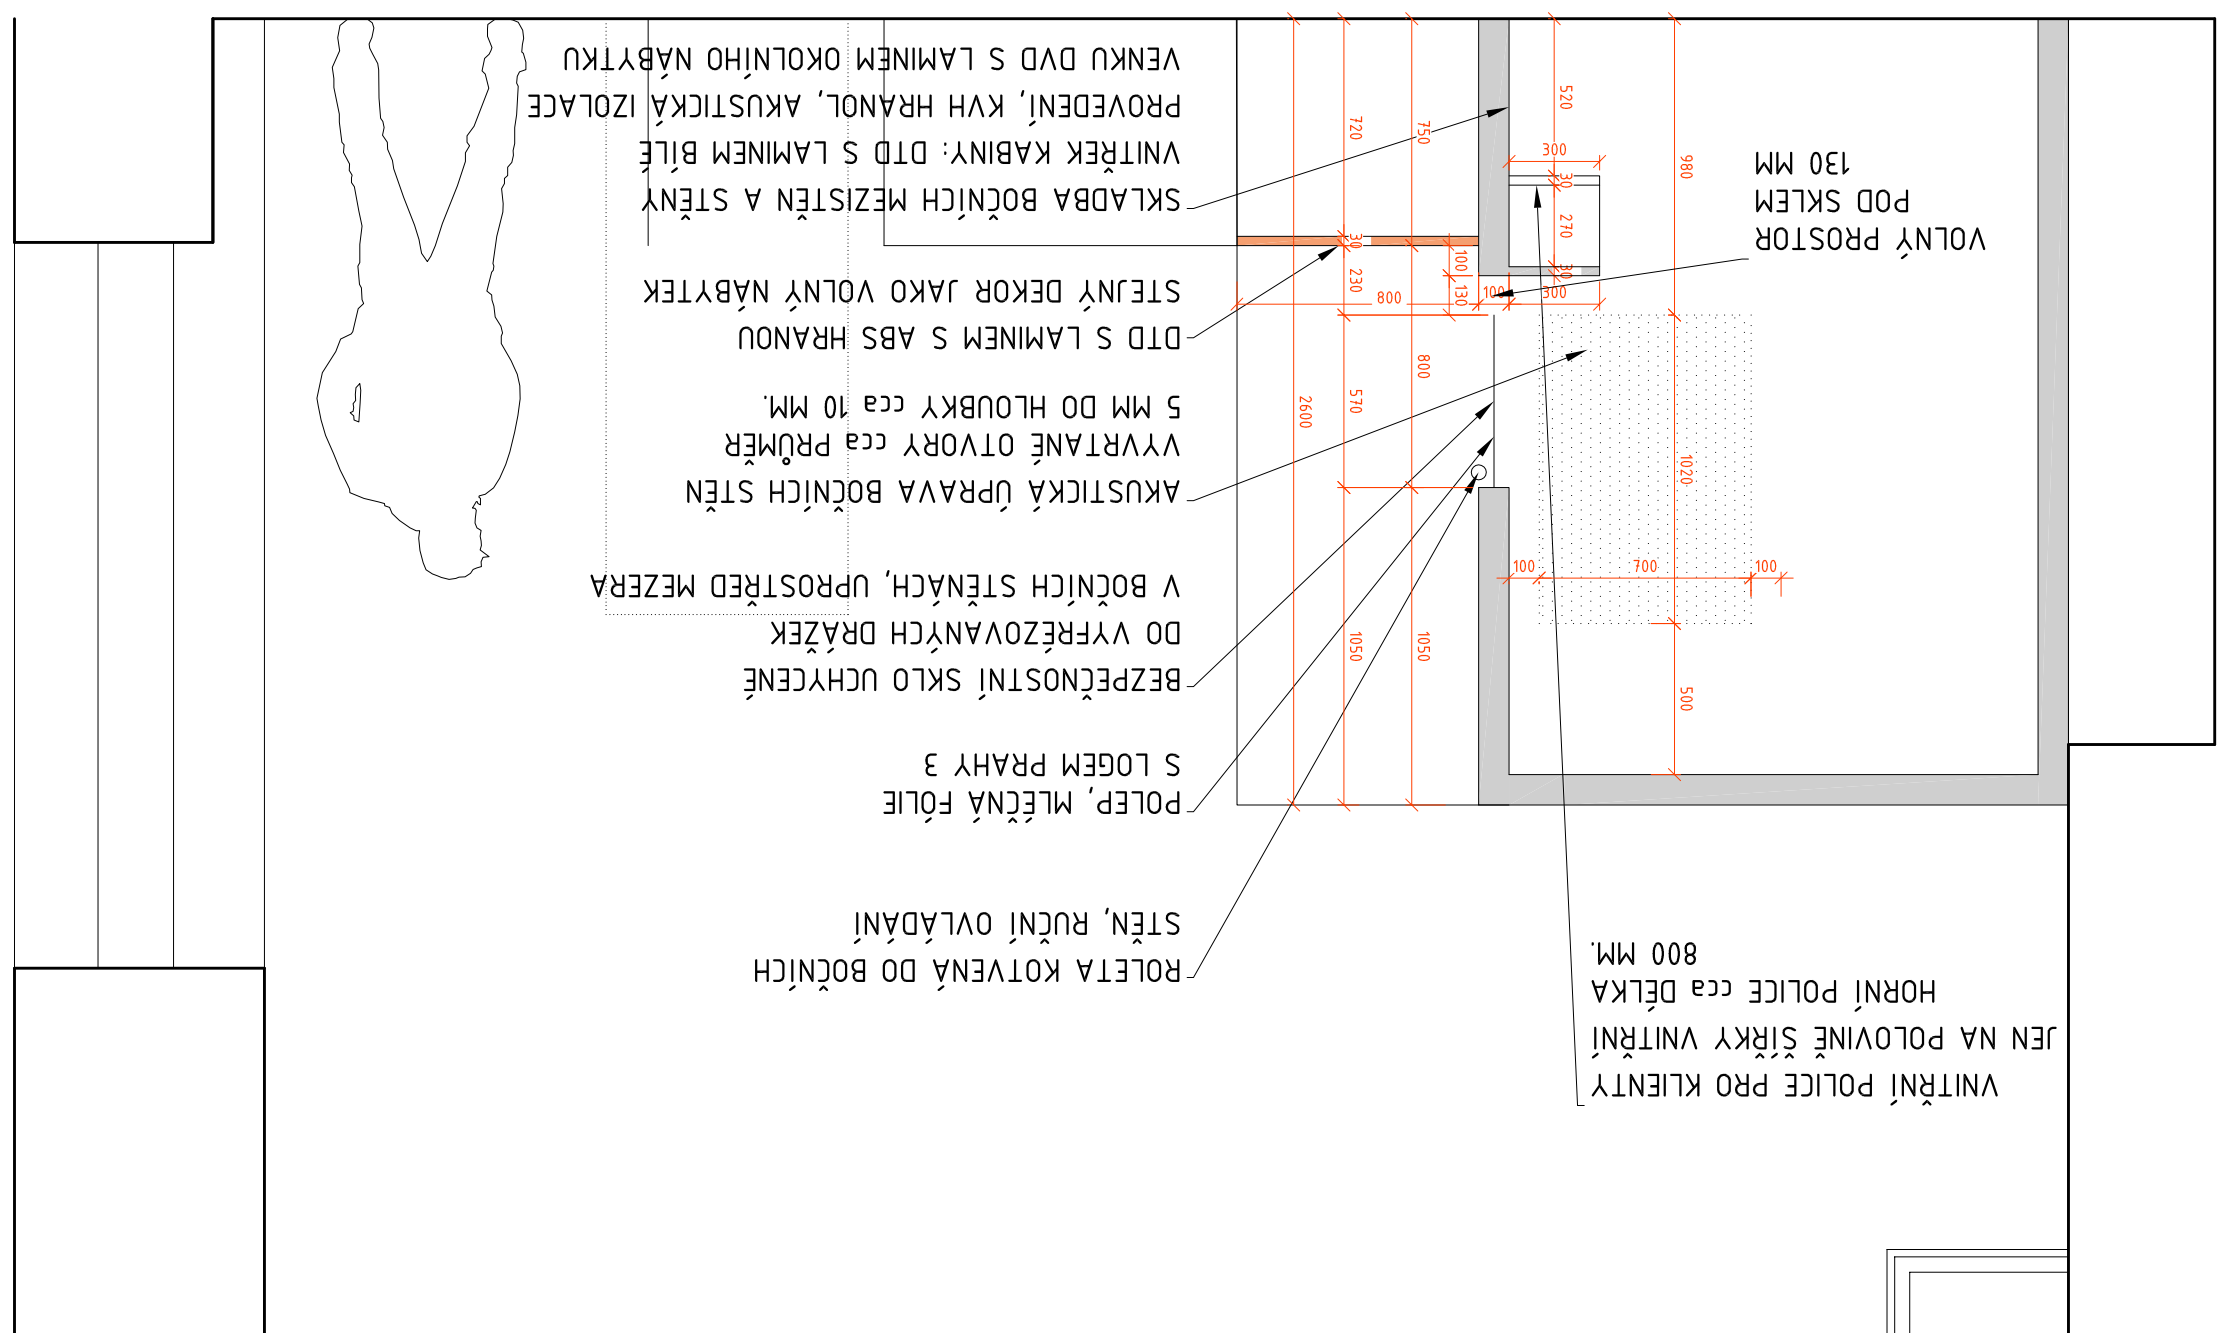


REZ / POHLED 1.06

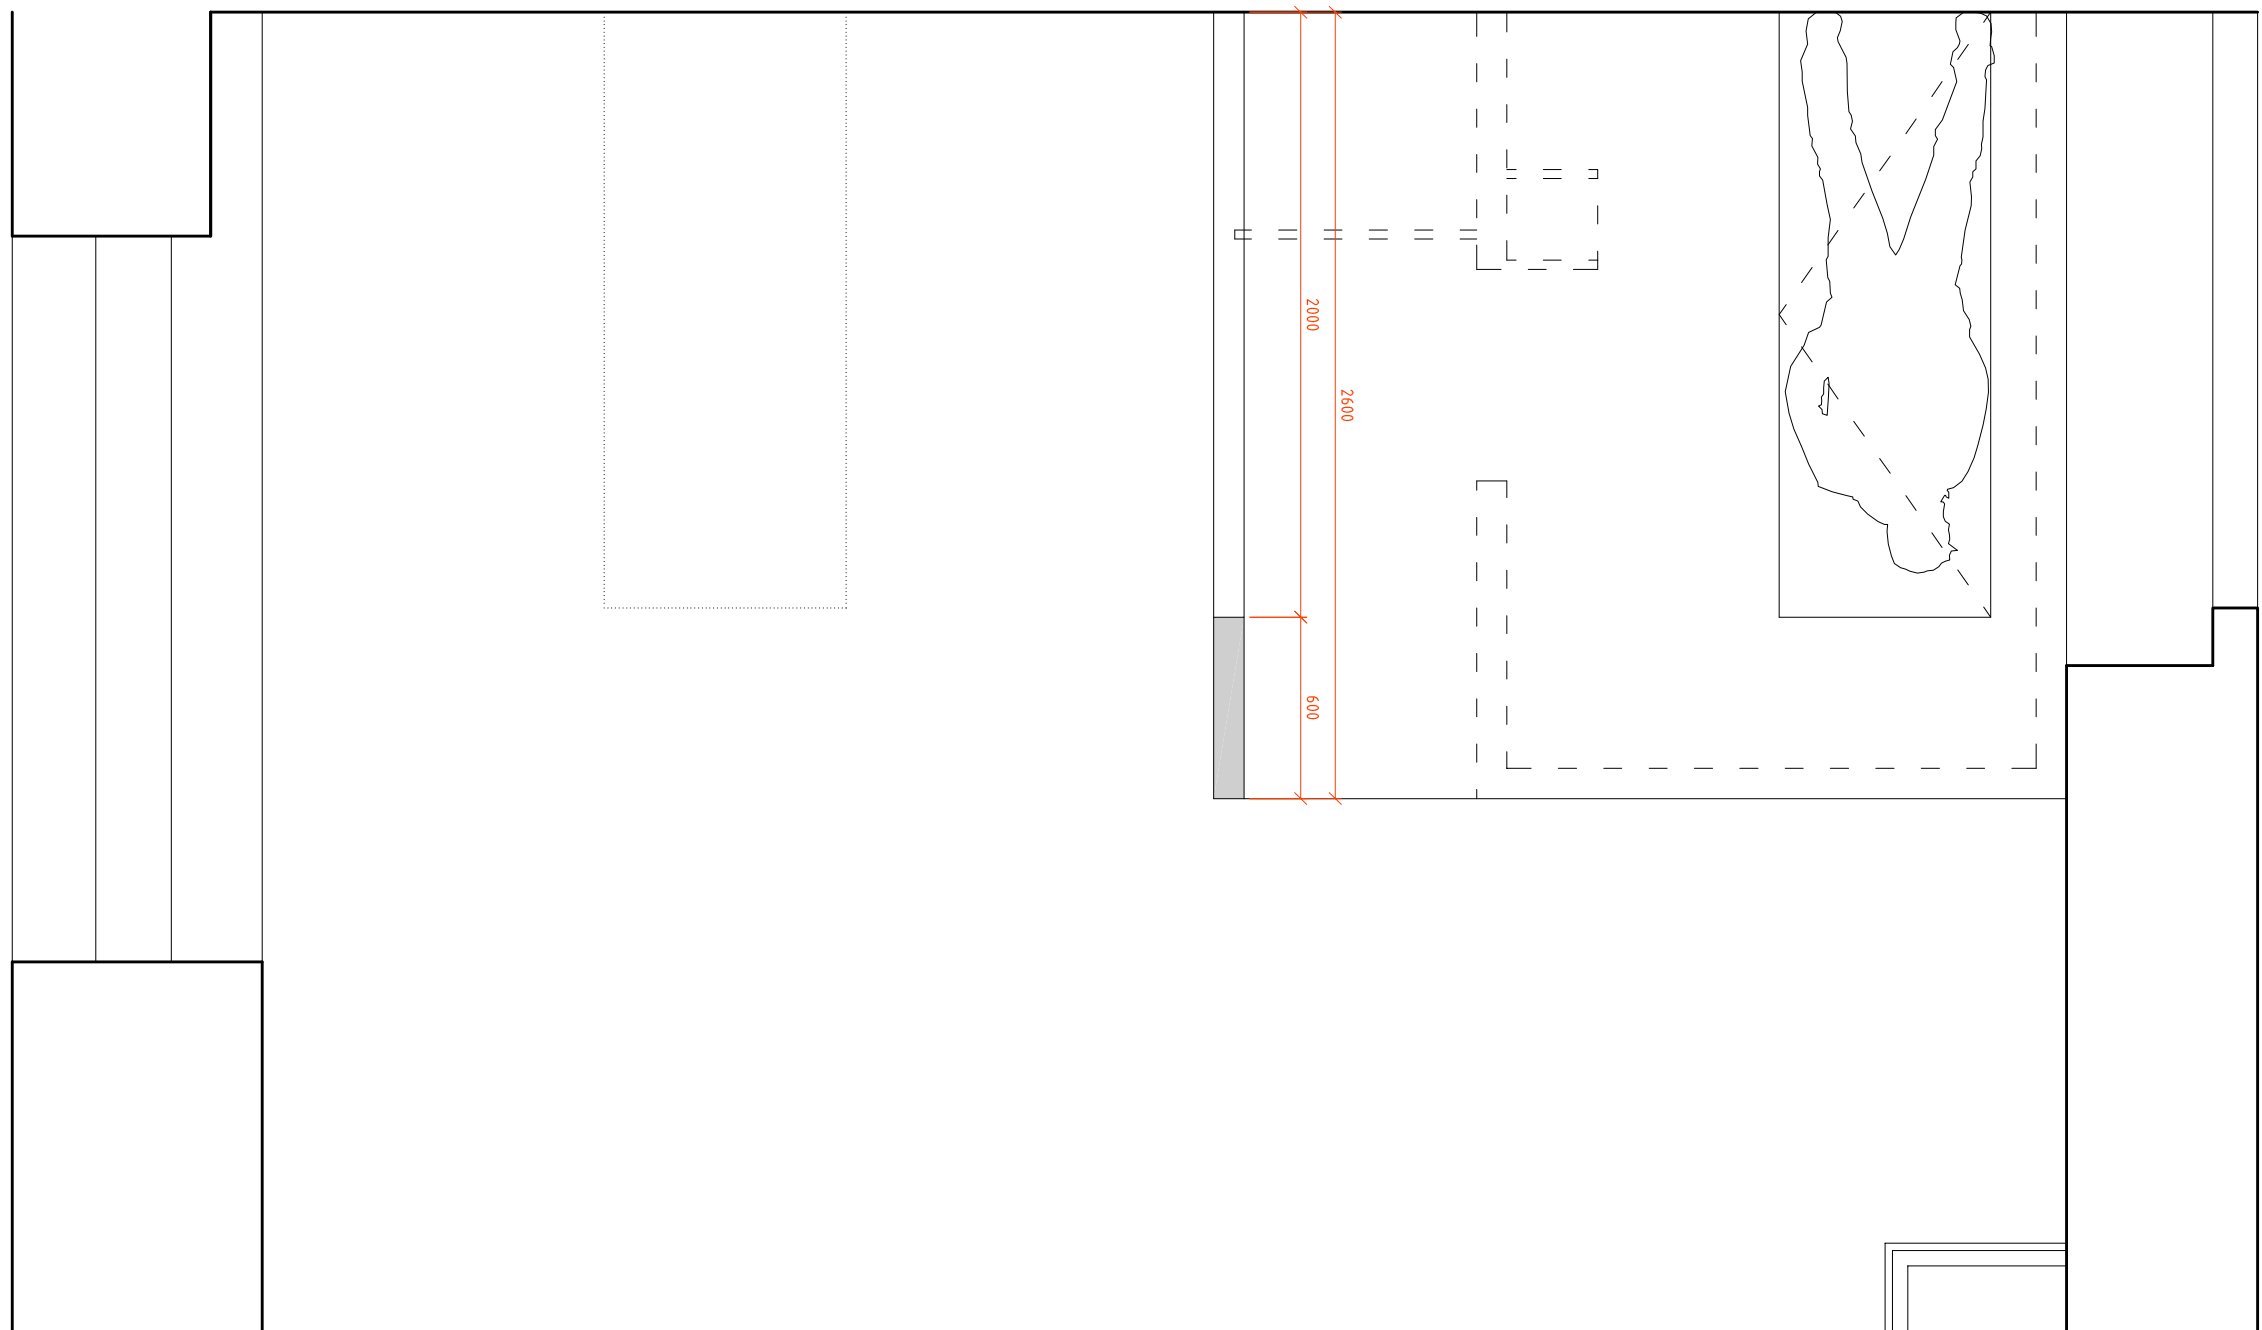


POHLED 1.05

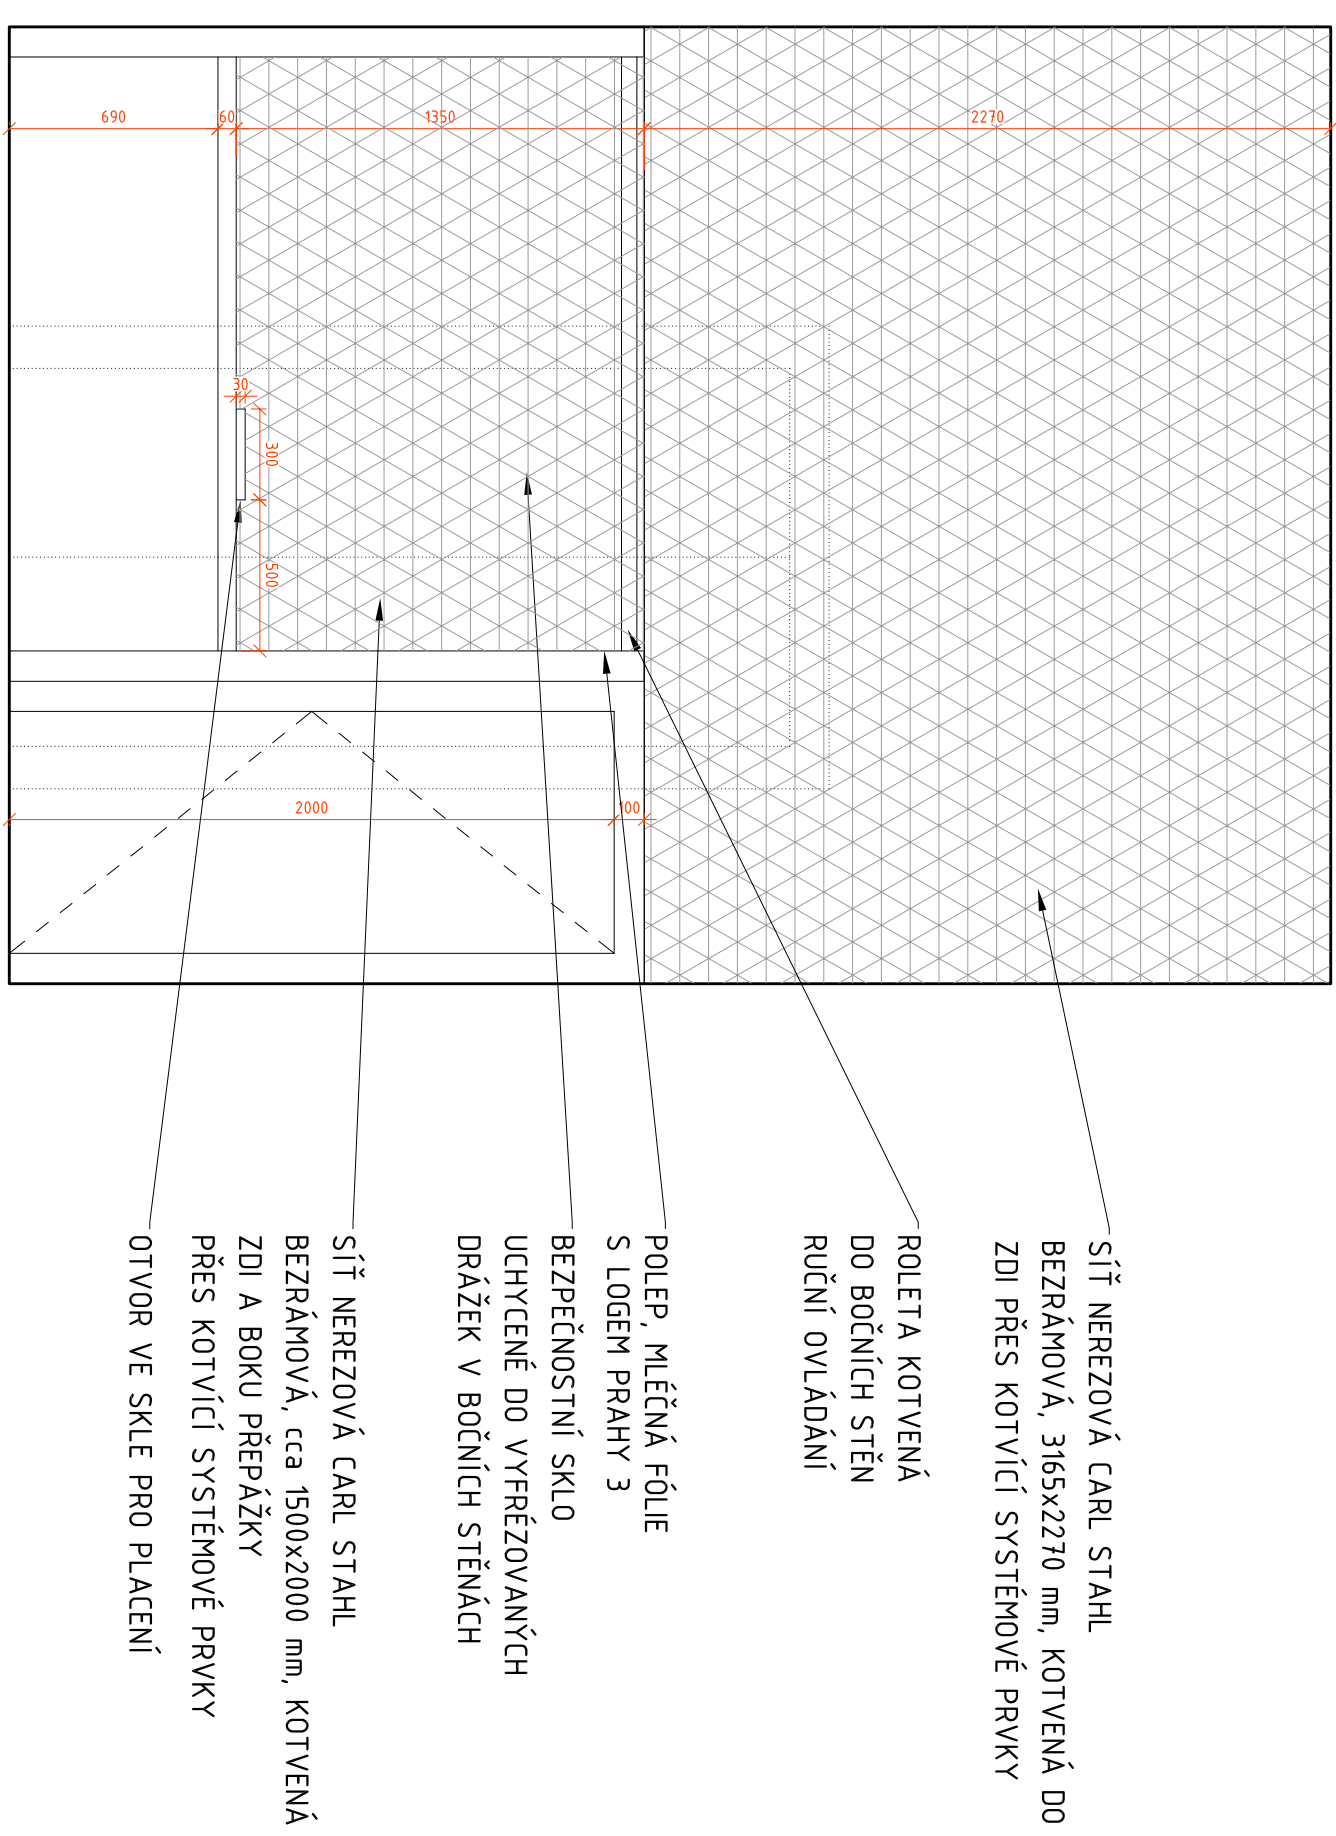

PUDORYS 1.05

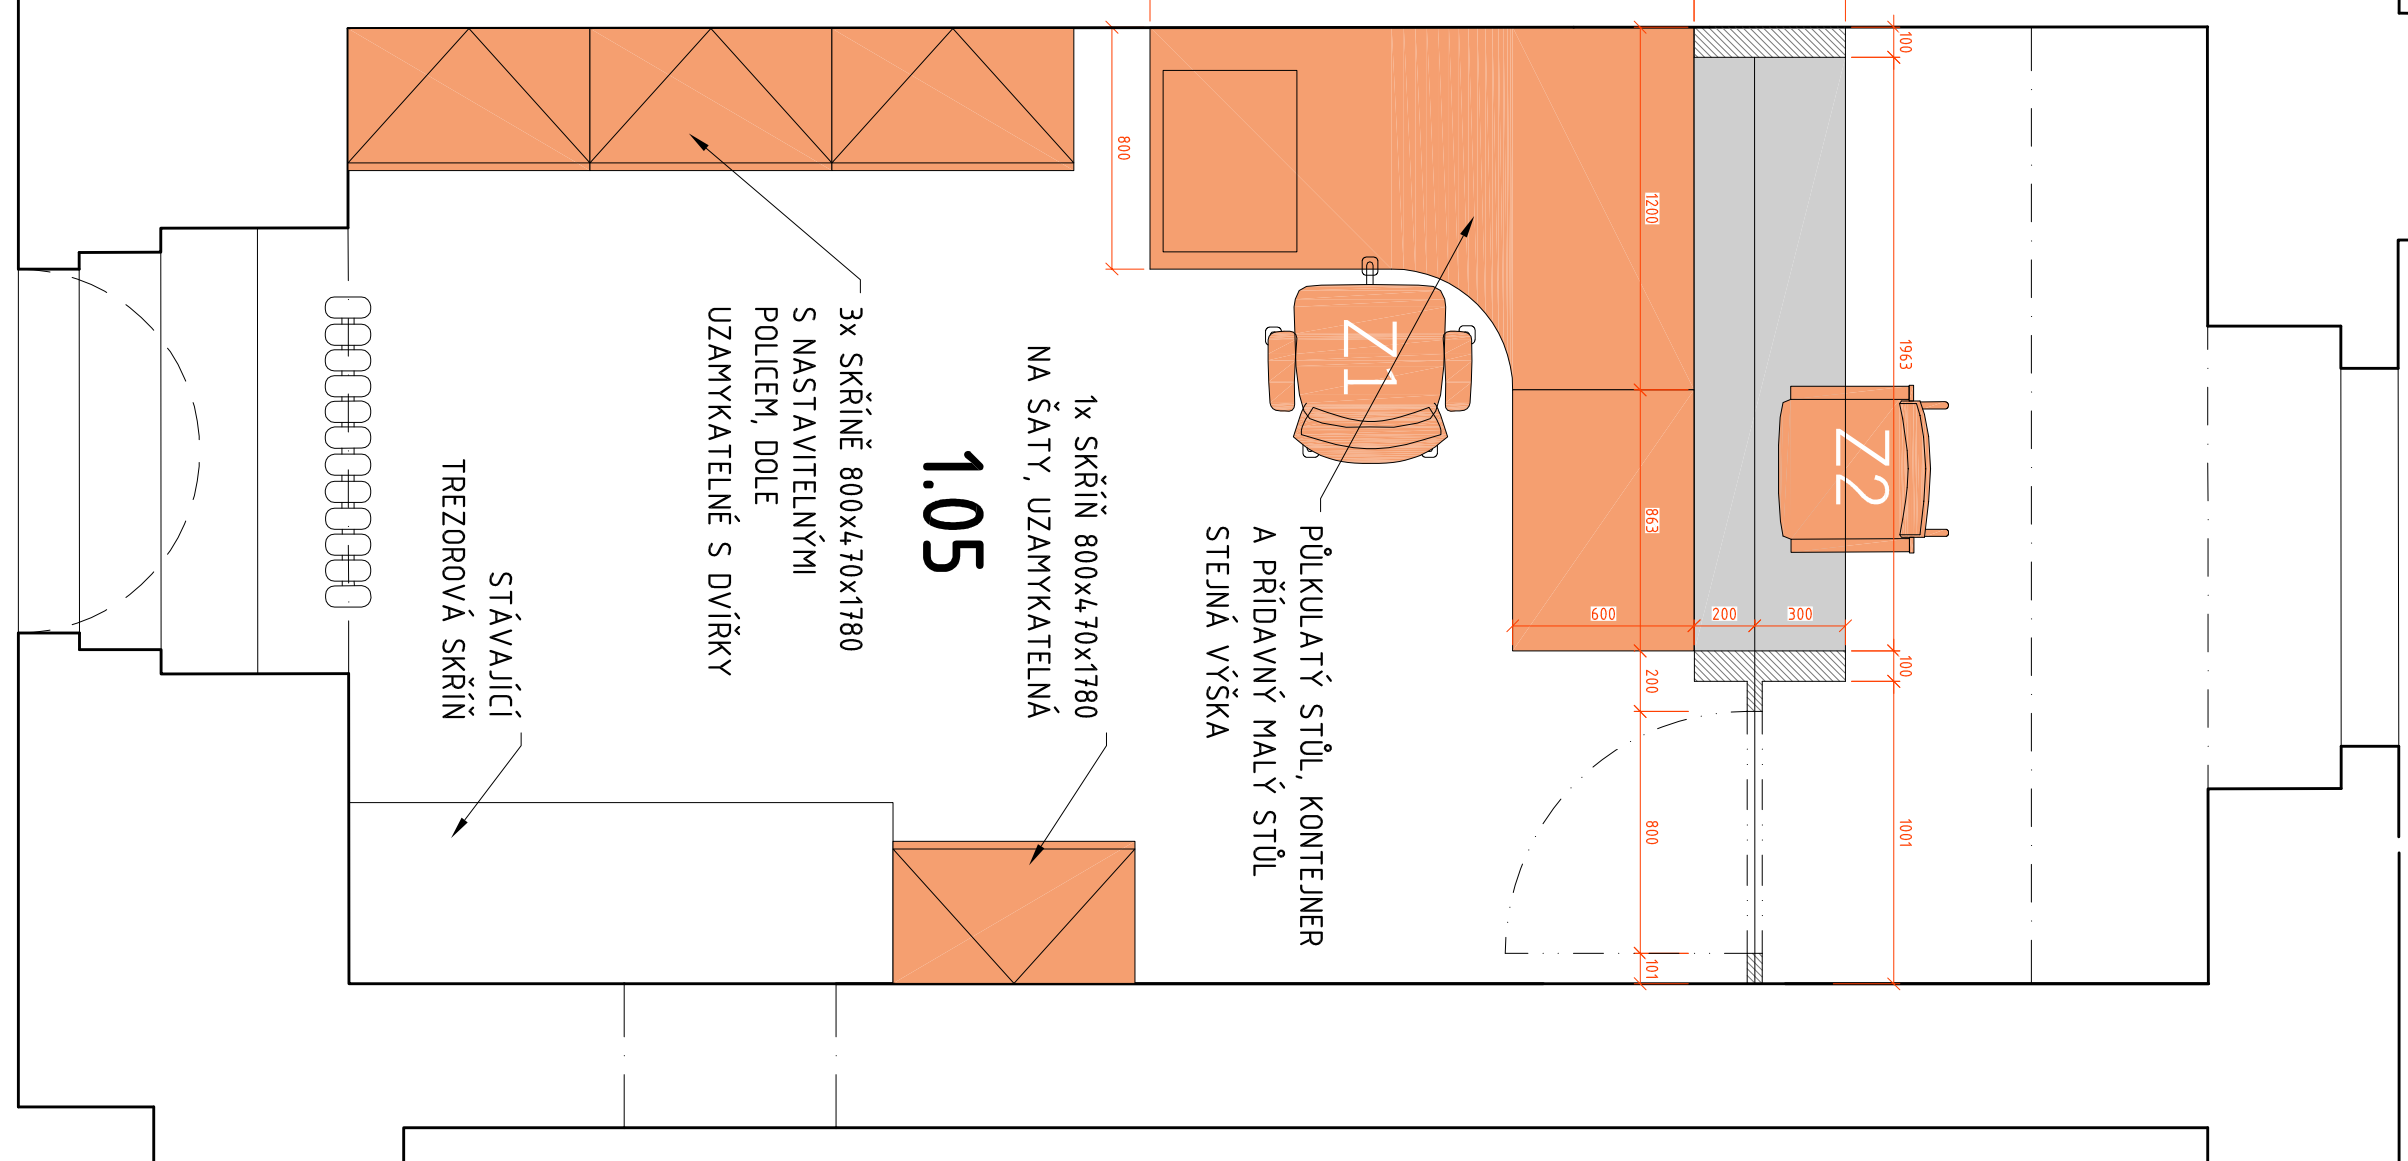

POOLED 1.05

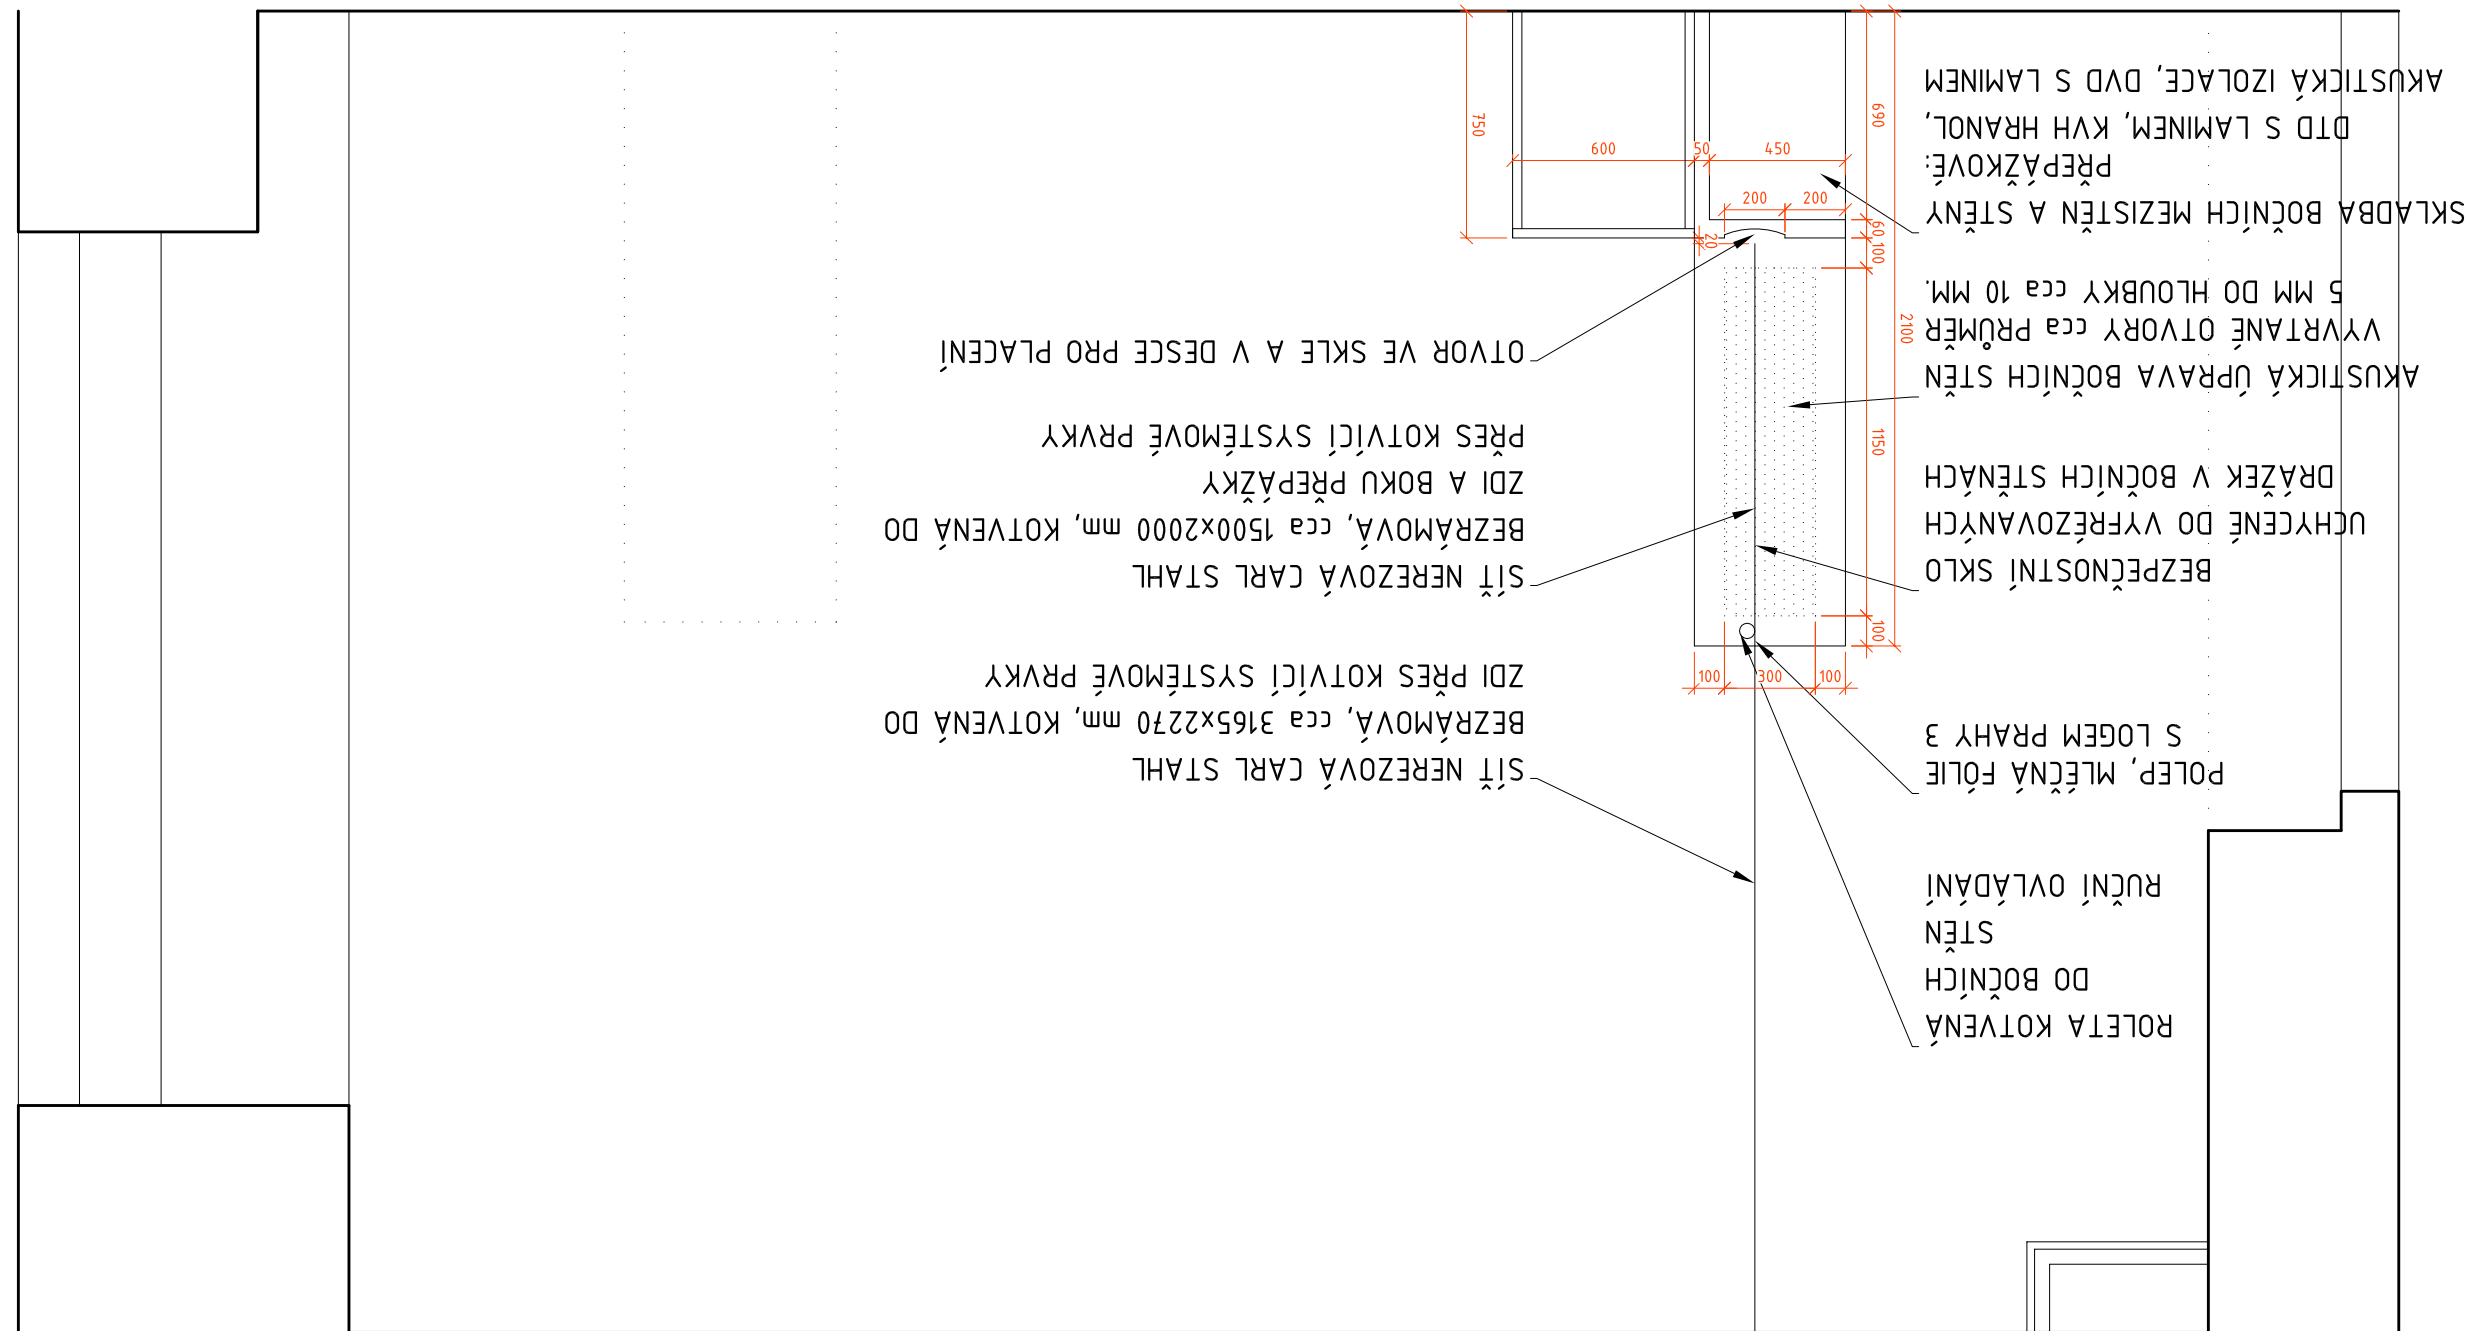[illegible]