


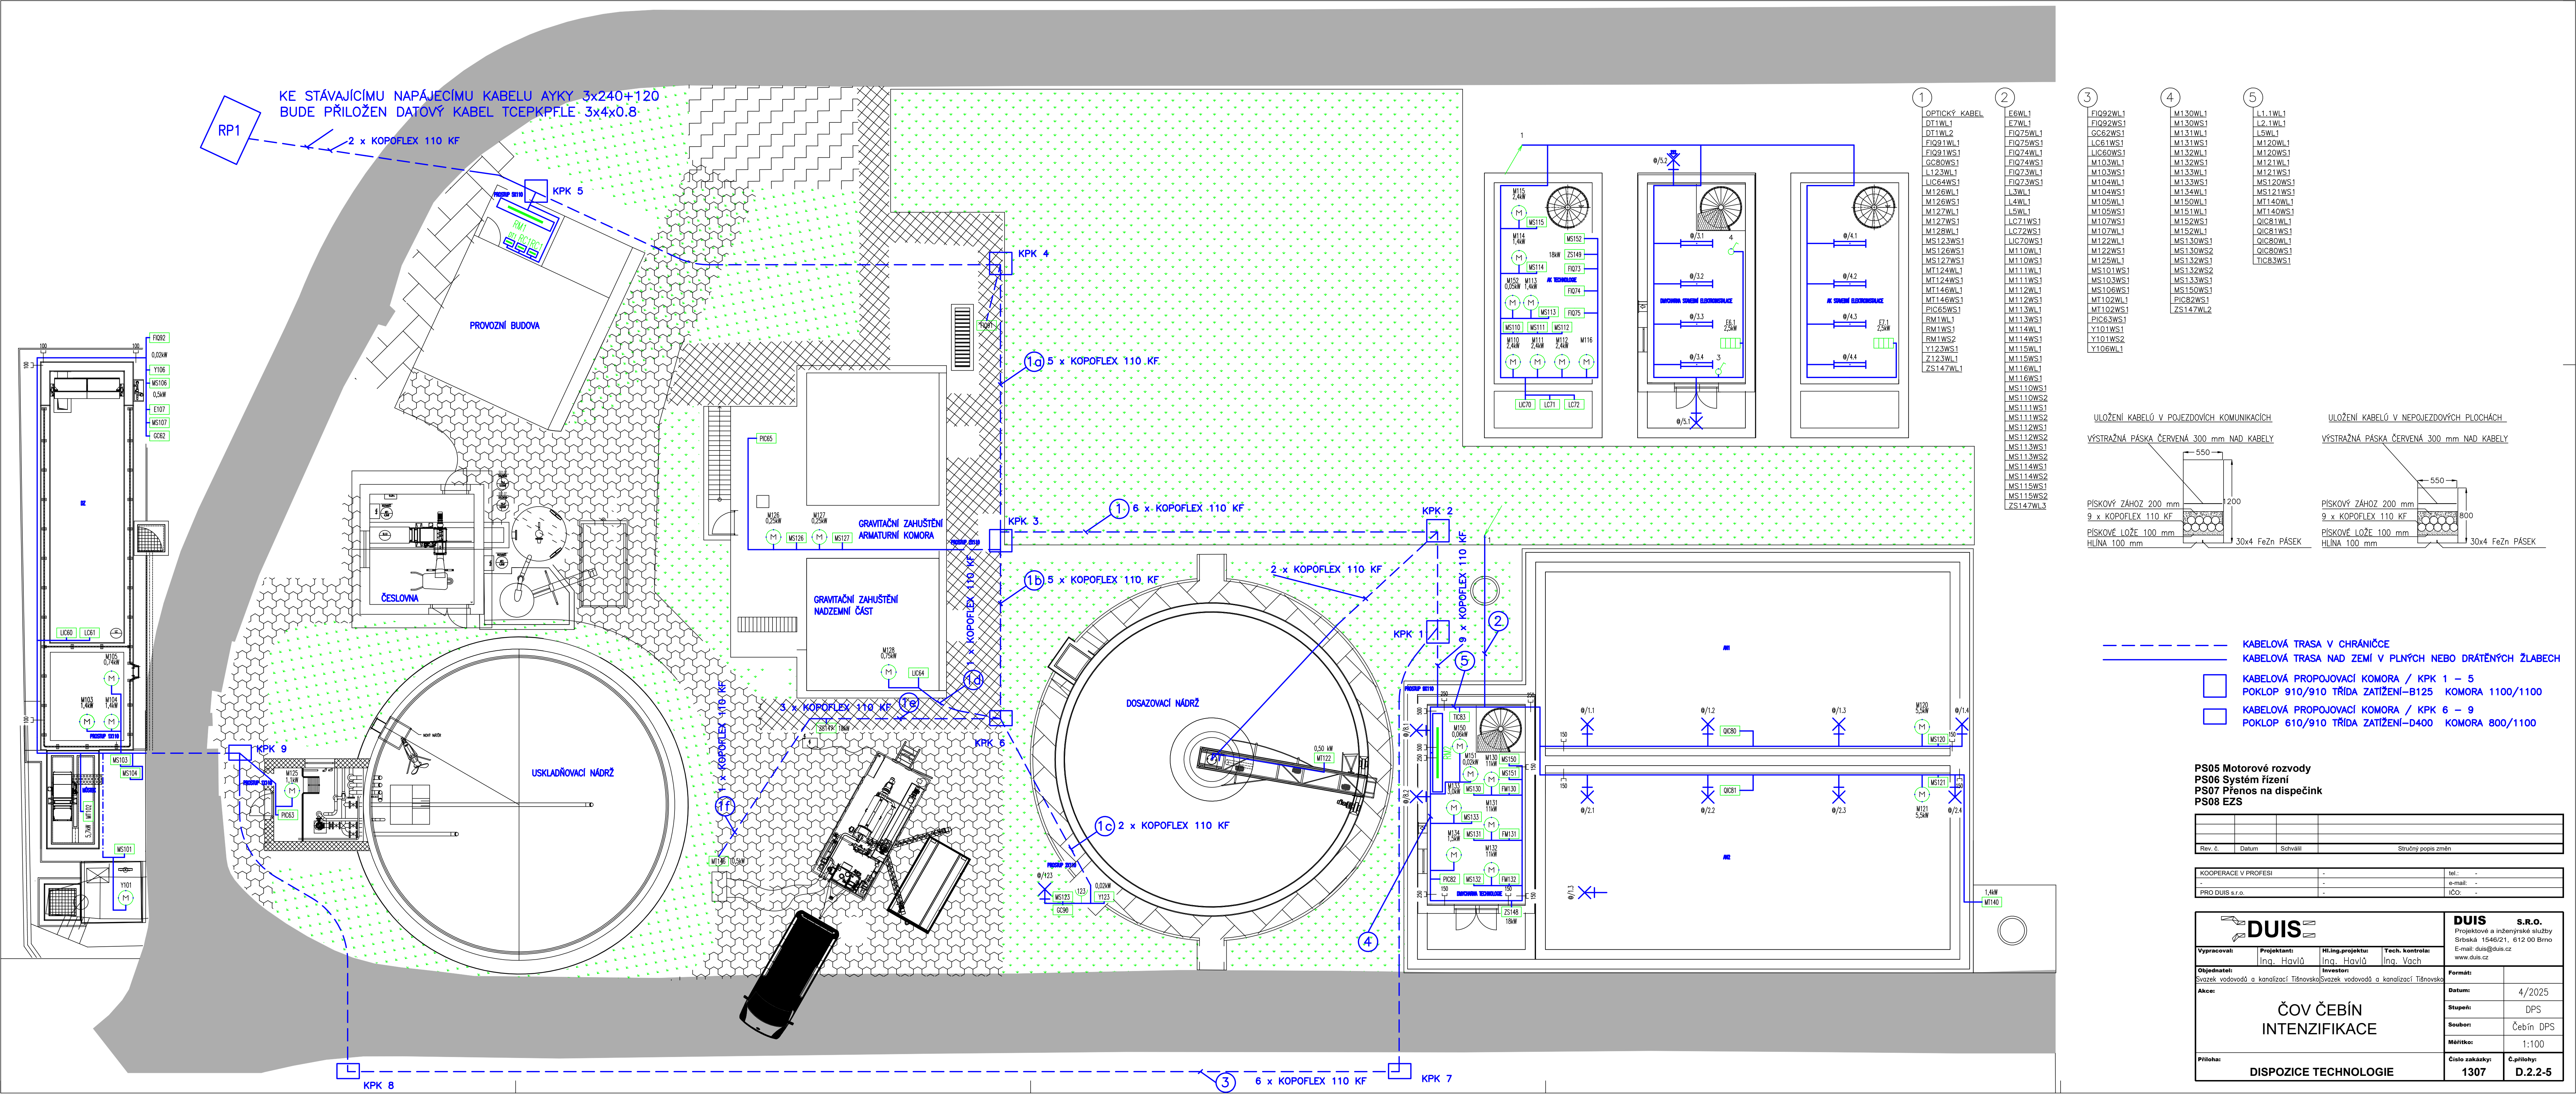

- 1

OPTICKÝ KABEL

DT1WL1
DT1WL2
FIQ91WS1
- 2

E6WL1
E7WL1
FIQ92WS1
- 3

FIQ92WL1
- 4

M130WL1
- 5

L1.1WL1

