



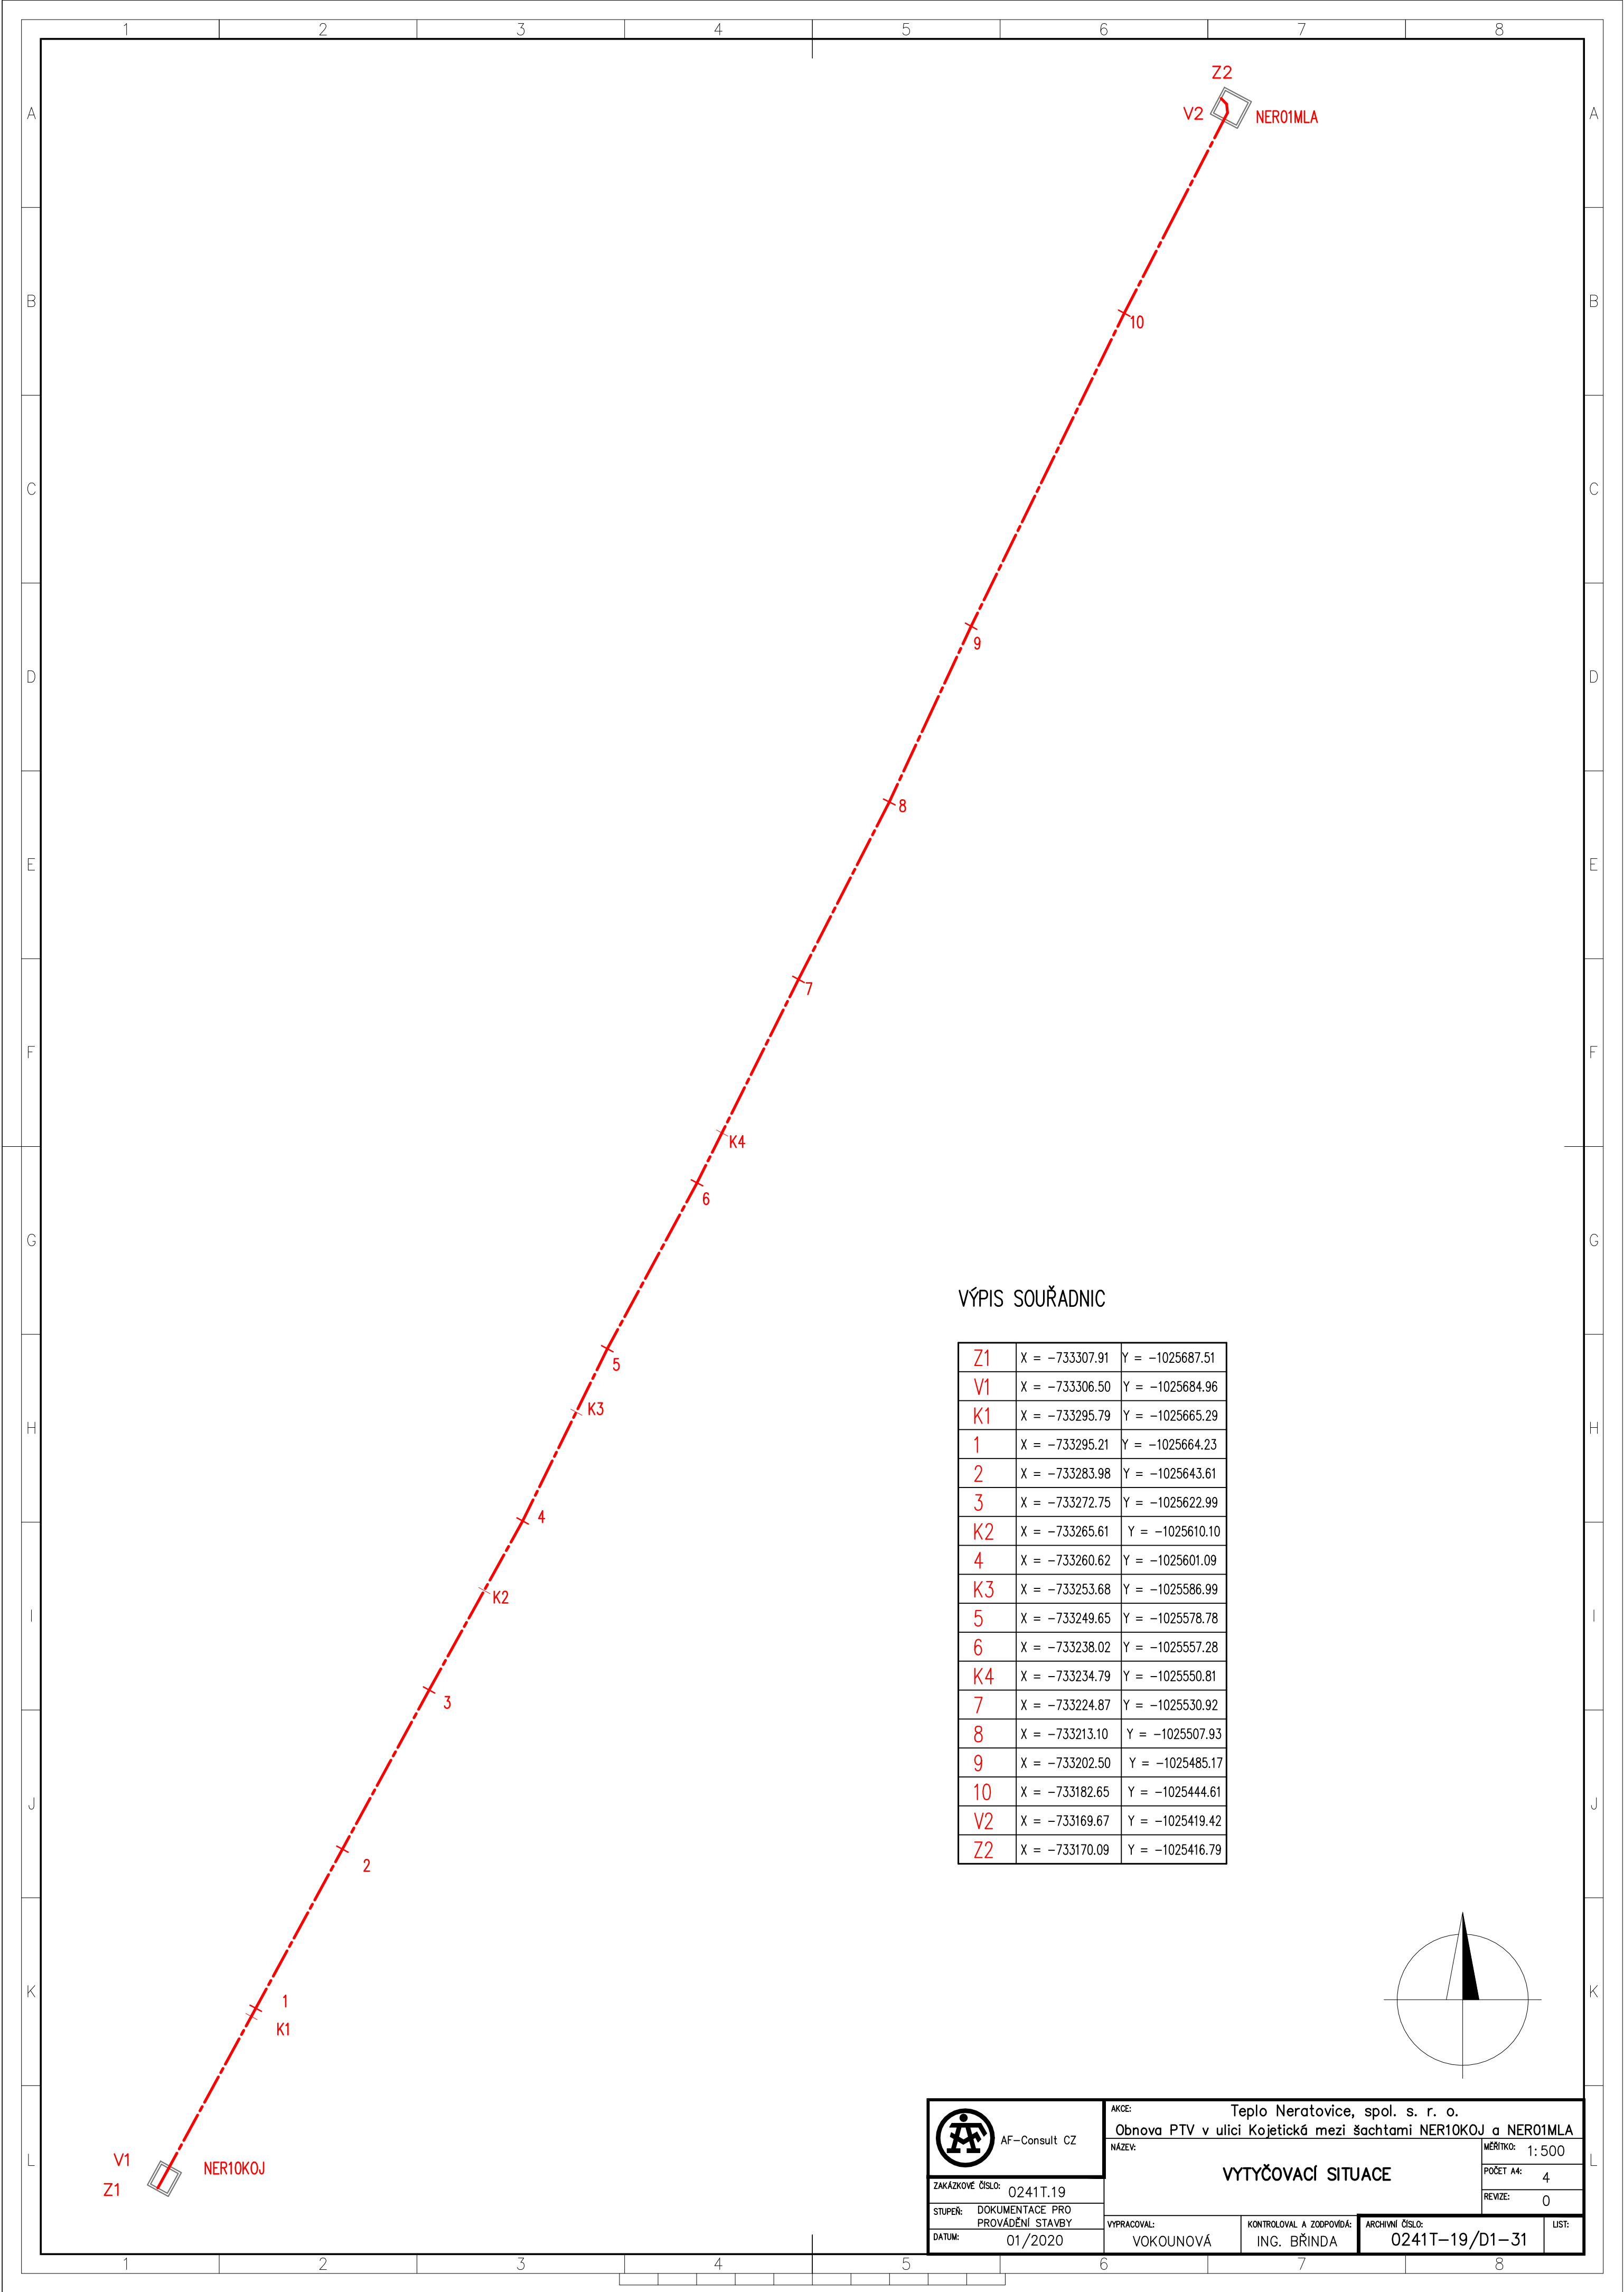

VÝPIS SOUŘADNIC

Z1	X = -733307.91	Y = -1025687.51
V1	X = -733306.50	Y = -1025684.96
K1	X = -733295.79	Y = -1025665.29
1	X = -733295.21	Y = -1025664.23
2	X = -733283.98	Y = -1025643.61
3	X = -733272.75	Y = -1025622.99
K2	X = -733265.61	Y = -1025610.10
4	X = -733260.62	Y = -1025601.09
K3	X = -733253.68	Y = -1025586.99
5	X = -733249.65	Y = -1025578.78
6	X = -733238.02	Y = -1025557.28
K4	X = -733234.79	Y = -1025550.81
7	X = -733224.87	Y = -1025530.92
8	X = -733213.10	Y = -1025507.93
9	X = -733202.50	Y = -1025485.17
10	X = -733182.65	Y = -1025444.61
V2	X = -733169.67	Y = -1025419.42
Z2	X = -733170.09	Y = -1025416.79

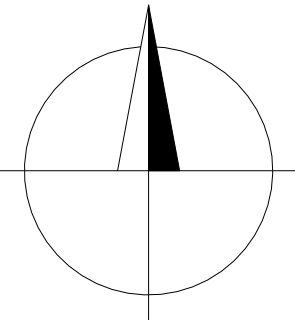

 AF-Consult CZ	AKCE: Teplo Neratovice, spol. s. r. o. Obnova PTV v ulici Kojetická mezi šachtami NER10KOJ a NER01MLA	
	NÁZEV: VYTYČOVACÍ SITUACE	
ZAKÁZKOVÉ ČÍSLO: 0241T.19	MĚŘITKO: 1:500	
STUPEŇ: DOKUMENTACE PRO PROVÁDĚNÍ STAVBY	POČET A4: 4	
DATUM: 01/2020	VYPRACOVAL: VOKOUNOVÁ	KONTROLOVAL A ZODPOVÍDÁ: ING. BŘINDA
	ARCHIVNÍ ČÍSLO: 0241T-19/D1-31	LIST: 0