


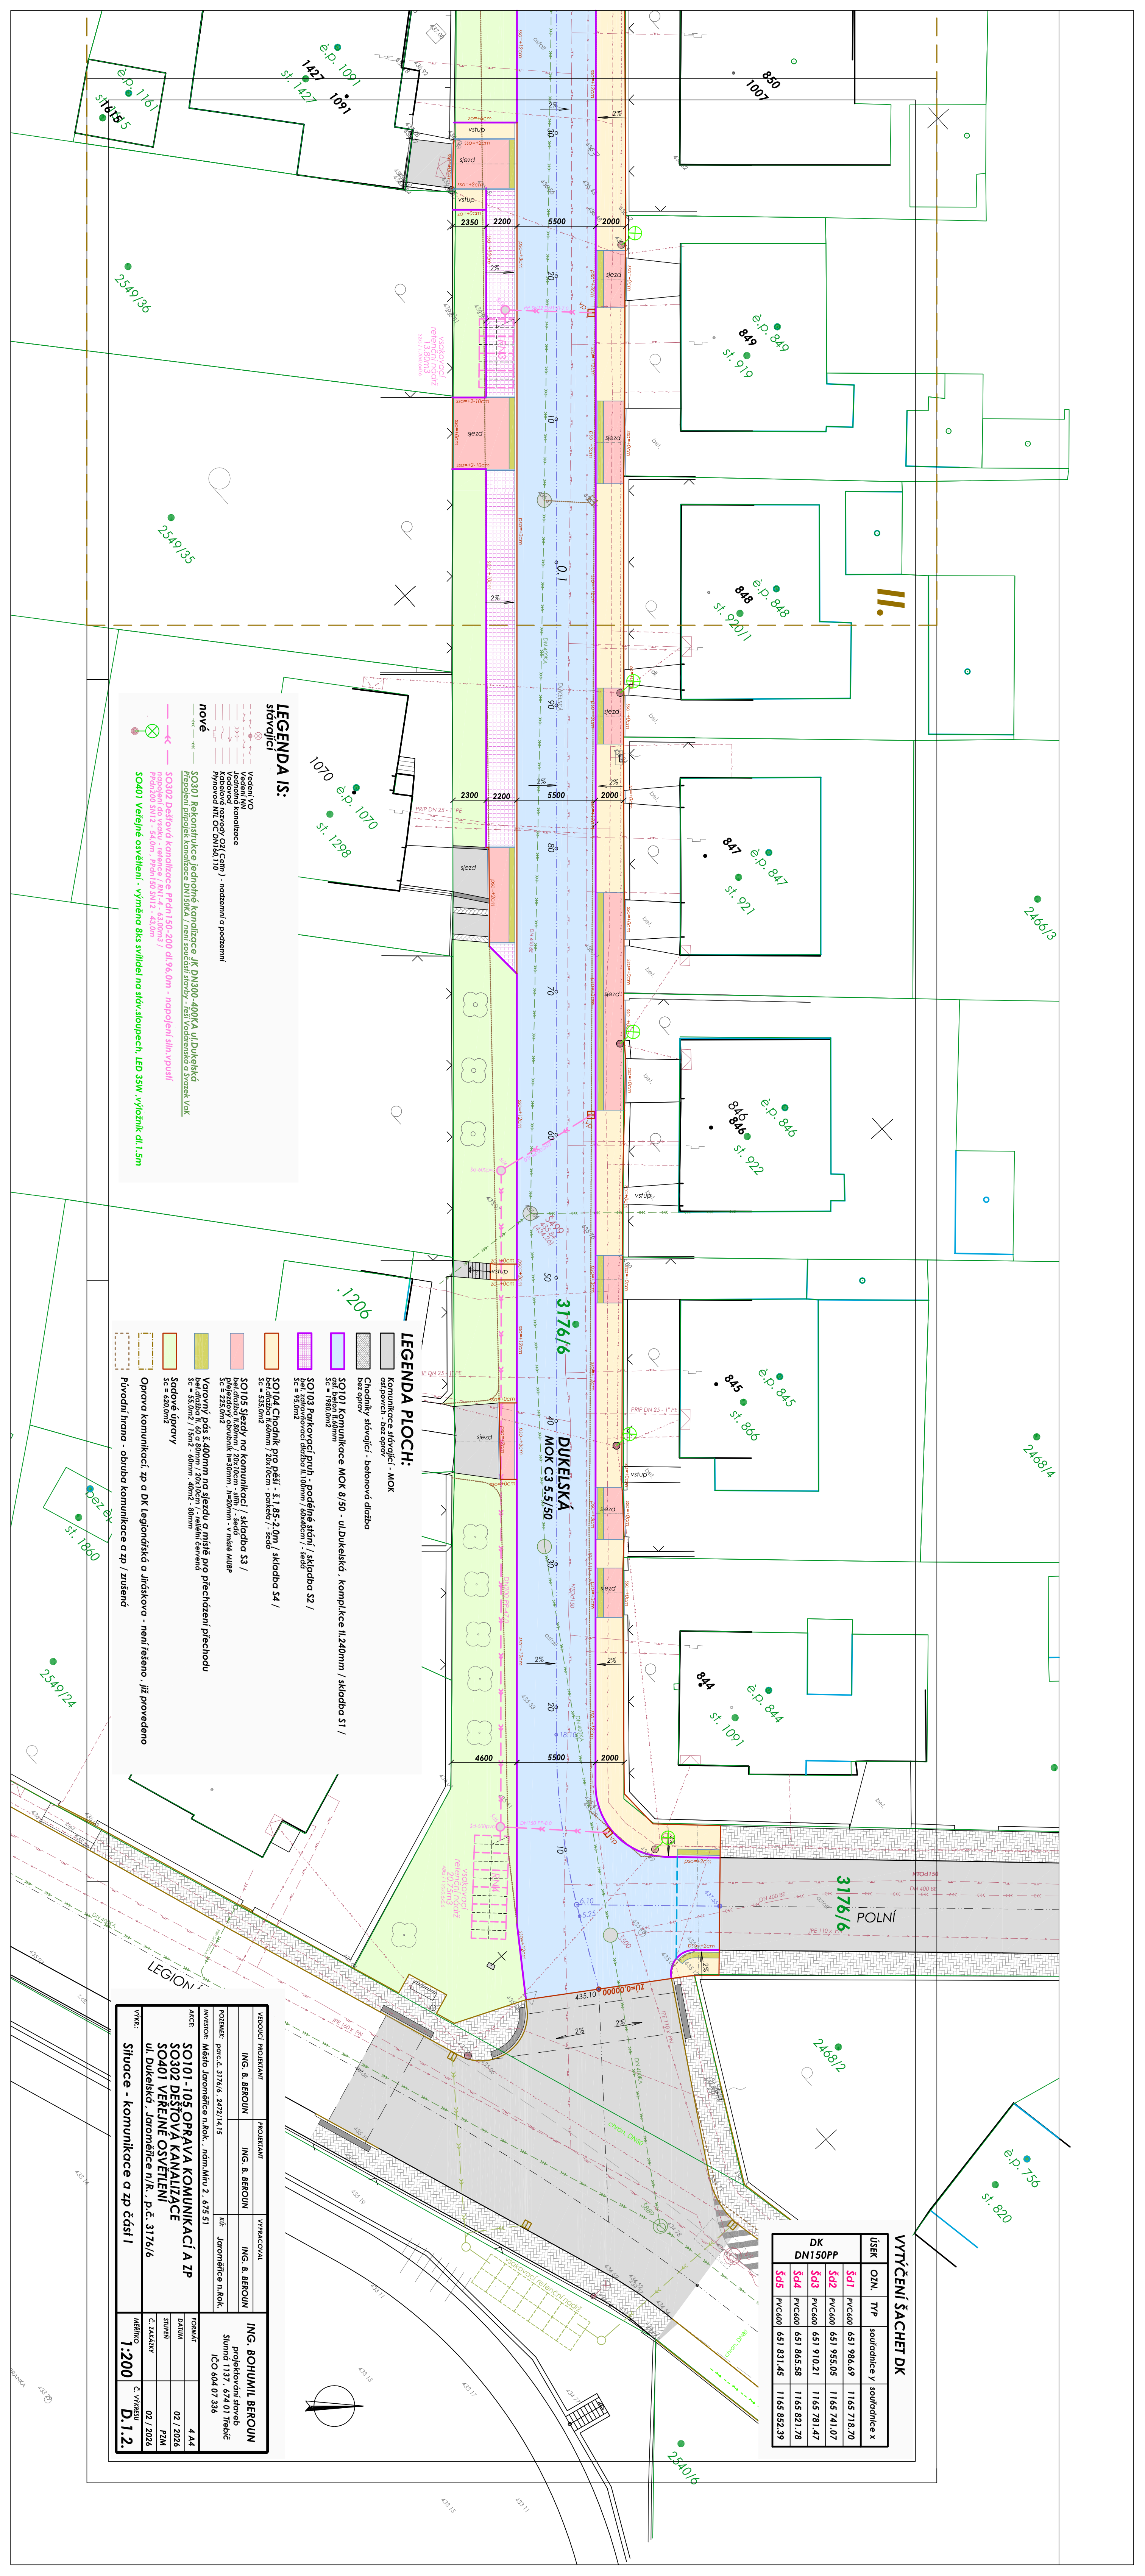

USER	QZN.	TPP	sourdfiduce y	sourdfiduce x
DK DN150PP	\$G1	PVC600	651 986,69	1165 718,70
	\$G2	PVC600	651 955,05	1165 741,07
	\$G3	PVC600	651 910,21	1165 781,47
	\$G4	PVC600	651 865,58	1165 821,78
	\$G5	PVC600	651 831,45	1165 852,39

VYTÝČENÍ ŠACHET DK

ÚSEK	OZN.	Typ	souřadnice y	souřadnice x
------	------	-----	--------------	--------------

Šd1	PVC600	651 986.69	1165 718.70

50PF	Sd2	PVC600	651 955.05	1165 741.07
K	16		651 910.01	1165 701.47

DN1	Šd4	PVC600	651 865.58	1165 821.78
-----	-----	--------	------------	-------------

	Šd5	PVC600	651 831.45	1 165 852.39
--	-----	--------	------------	--------------

anci rete

50000

433 17

1

433 13

Σ


ING. B. BEROUN	ING. BOHUMIL BEROUN
----------------	---------------------

projektování stavů	Slunná 1137 , 674 01 Třebíč
Jaroměřice n.Rok.	15. 10. 2024

	FORMÁT	1 1 1 1
--	--------	---------

DATUM	02 / 2026
-------	-----------

	F.L.M.
Č. ZAKÁZKY	02 / 2026

MERITKO	C. VYKRESU
7:200	D.1.2.

PRAM